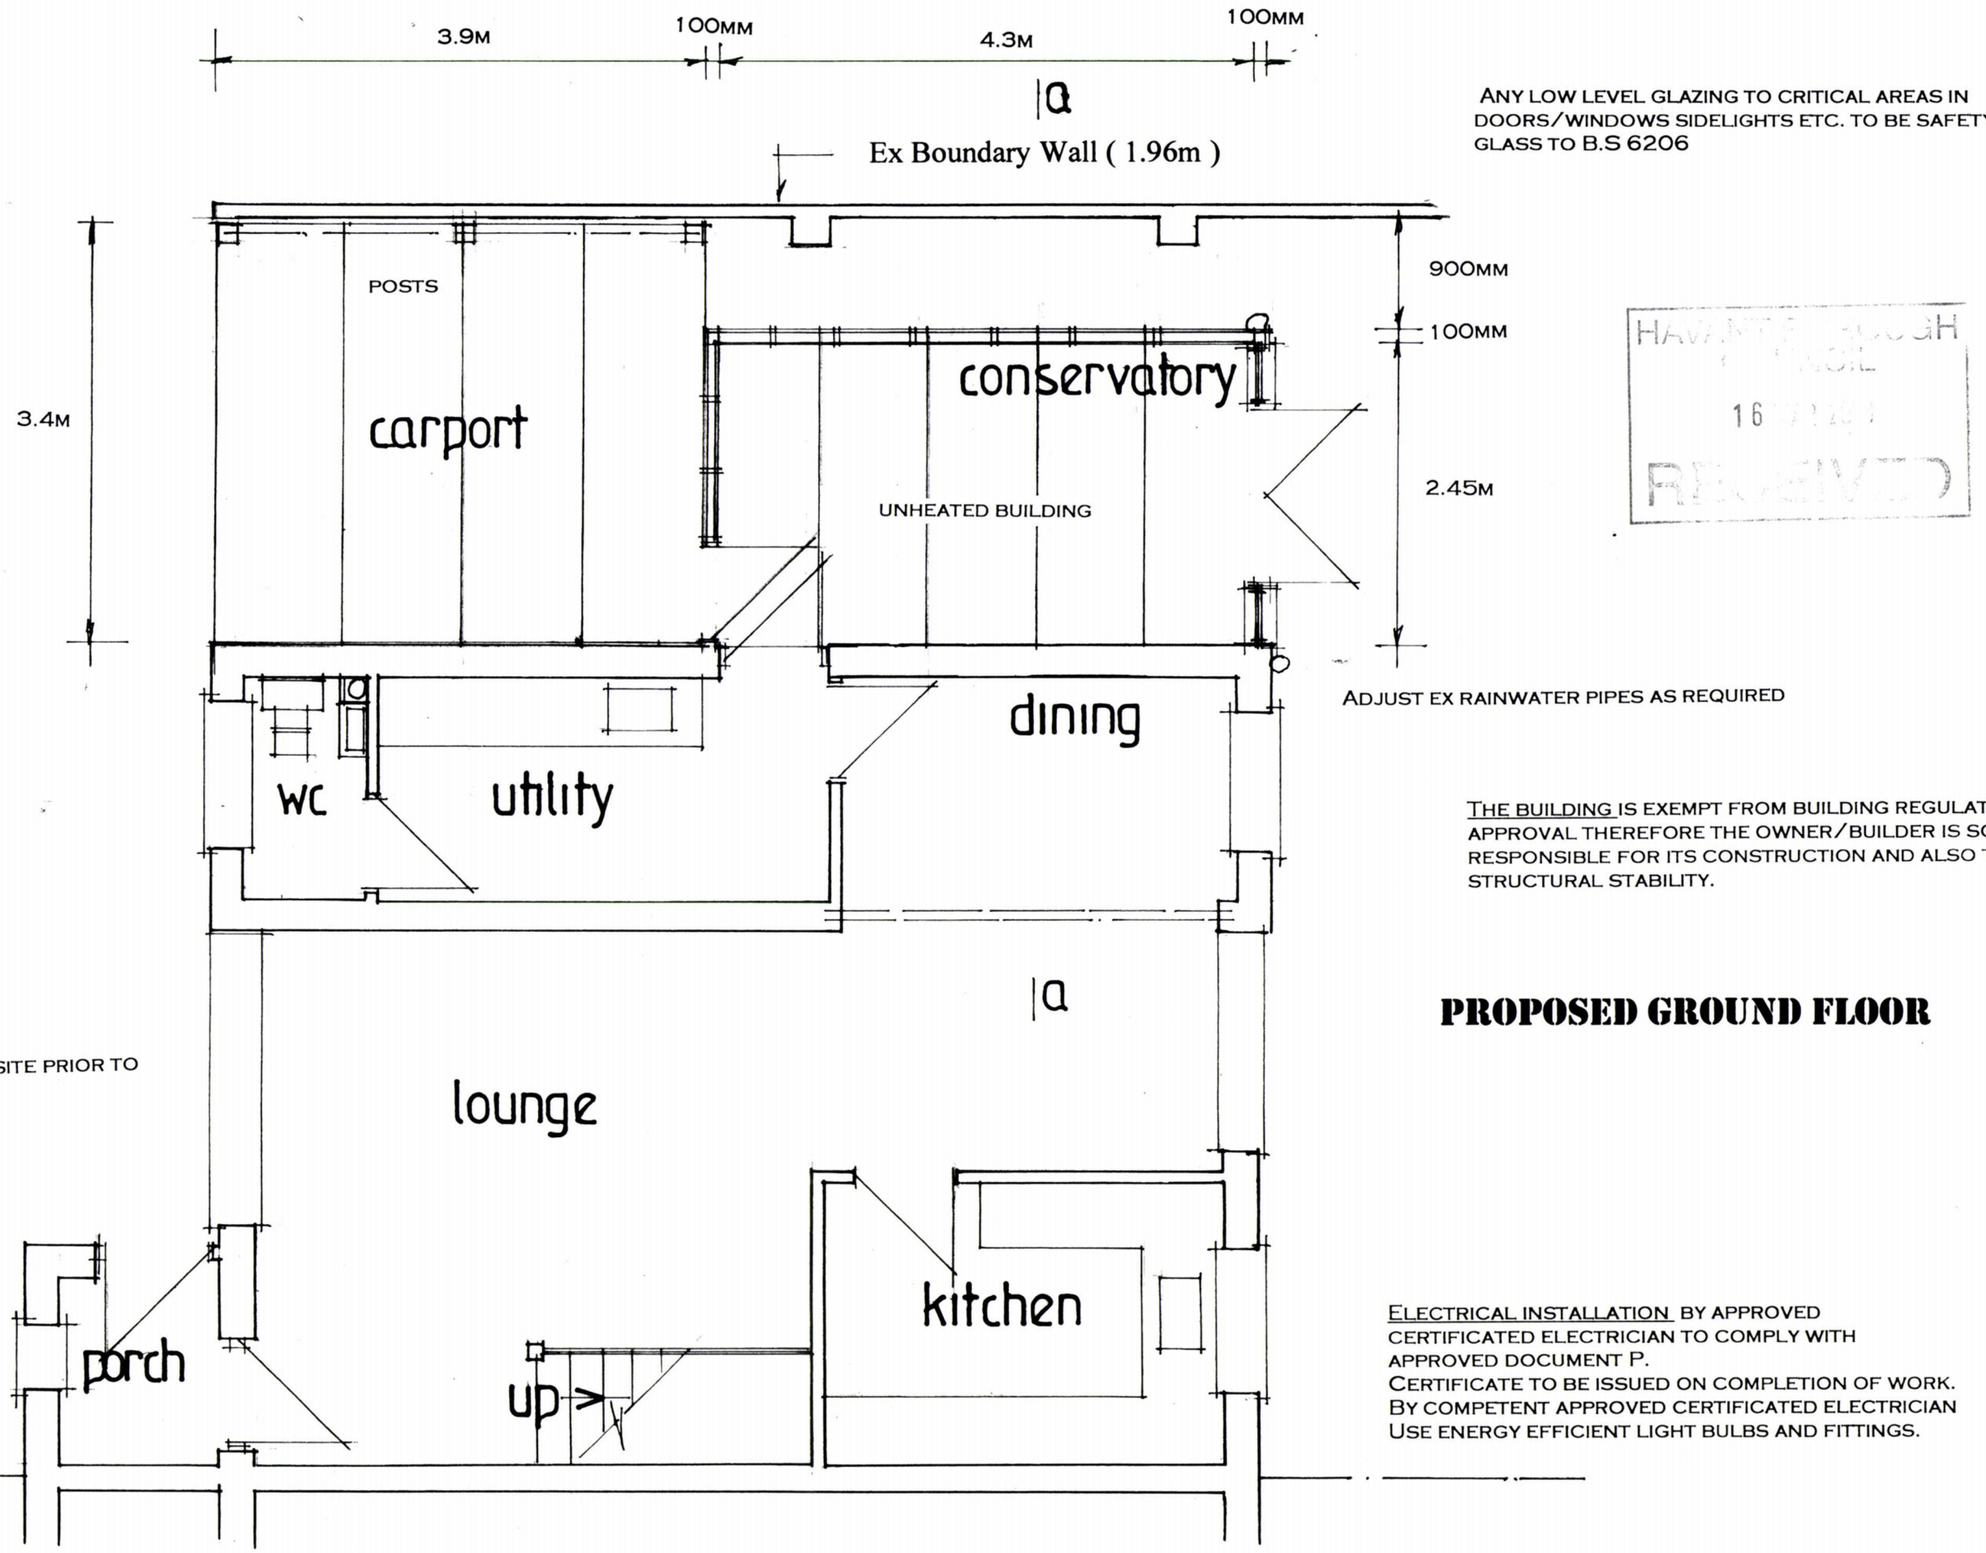

ANY LOW LEVEL GLAZING TO CRITICAL AREAS IN DOORS/WINDOWS SIDELIGHTS ETC. TO BE SAFETY GLASS TO B.S 6206

HAVANT BOROUGH COUNCIL
16 [illegible]
RECEIVED

ADJUST EX RAINWATER PIPES AS REQUIRED

THE BUILDING IS EXEMPT FROM BUILDING REGULATION APPROVAL THEREFORE THE OWNER/BUILDER IS SOLELY RESPONSIBLE FOR ITS CONSTRUCTION AND ALSO THE STRUCTURAL STABILITY.

PROPOSED GROUND FLOOR

.NOTE CHECK ALL MEASUREMENTS ON SITE PRIOR TO THE COMMENCEMENT OF WORK.

ELECTRICAL INSTALLATION BY APPROVED CERTIFICATED ELECTRICIAN TO COMPLY WITH APPROVED DOCUMENT P.
CERTIFICATE TO BE ISSUED ON COMPLETION OF WORK.
BY COMPETENT APPROVED CERTIFICATED ELECTRICIAN
USE ENERGY EFFICIENT LIGHT BULBS AND FITTINGS.

PLANNING ONLY DRAWING

date mar 20
scale 1·50

SIDE ADDITION TO FORM CONSERVATORY & CARPORT.
14, CHERRYWOOD GARDENS, HAYLING ISLAND, HANTS.
FOR MR & MRS M. WAKELEY.

PETER J. WALKER
ISLAND DESIGN
182 SEAFRONT, HAYLING ISLAND, HANTS
PO11 9AN
TEL 02392467571