






Derek Treagus Associates ARCHITECTURAL SERVICES No3-The Townhouse, 20 Nelson Road, Southsea, Hampshire PO5 2AS Tel: 07956 624094 Email: derek.treagus@gmail.com	
Project	REAR EXTENSION AND LOFT CONVERSION AT 11 WINCANTON WAY, WATERLOOVILLE, HAMPSHIRE.
Client	Mr & Mrs D Selway
Subject	Planning Drawing Proposed
Date: Feb 2020	Scale: 1:100, 1:50 @ A2
Rev:	Drg. No. 20/879/01
• Copyright reserved. • All dimensions are to be site confirmed and should not be scaled unless for Planning purposes. • Verify all queries with the office.	

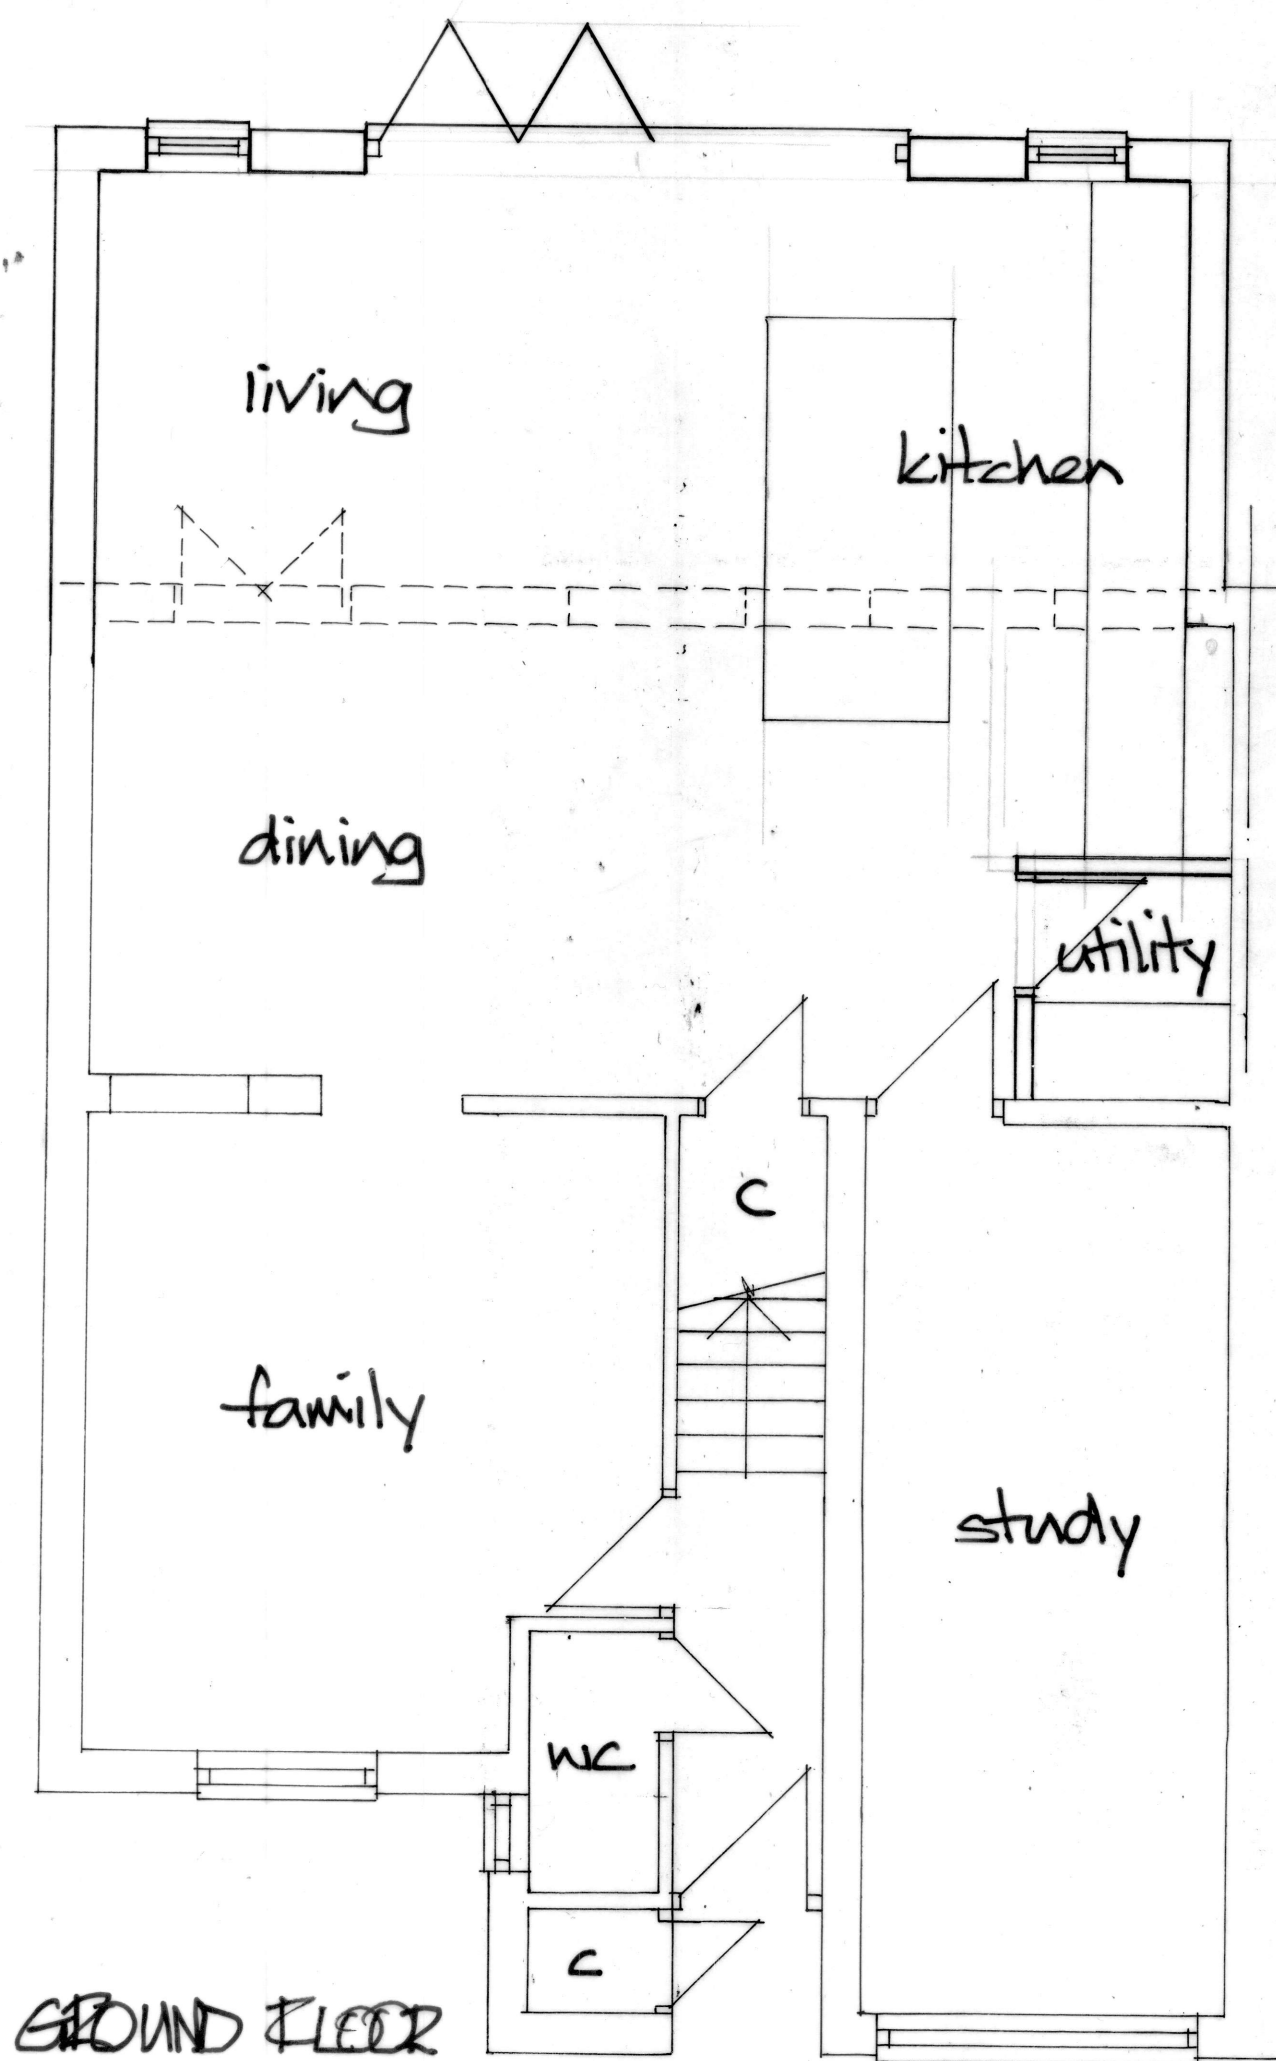

GROUND FLOOR

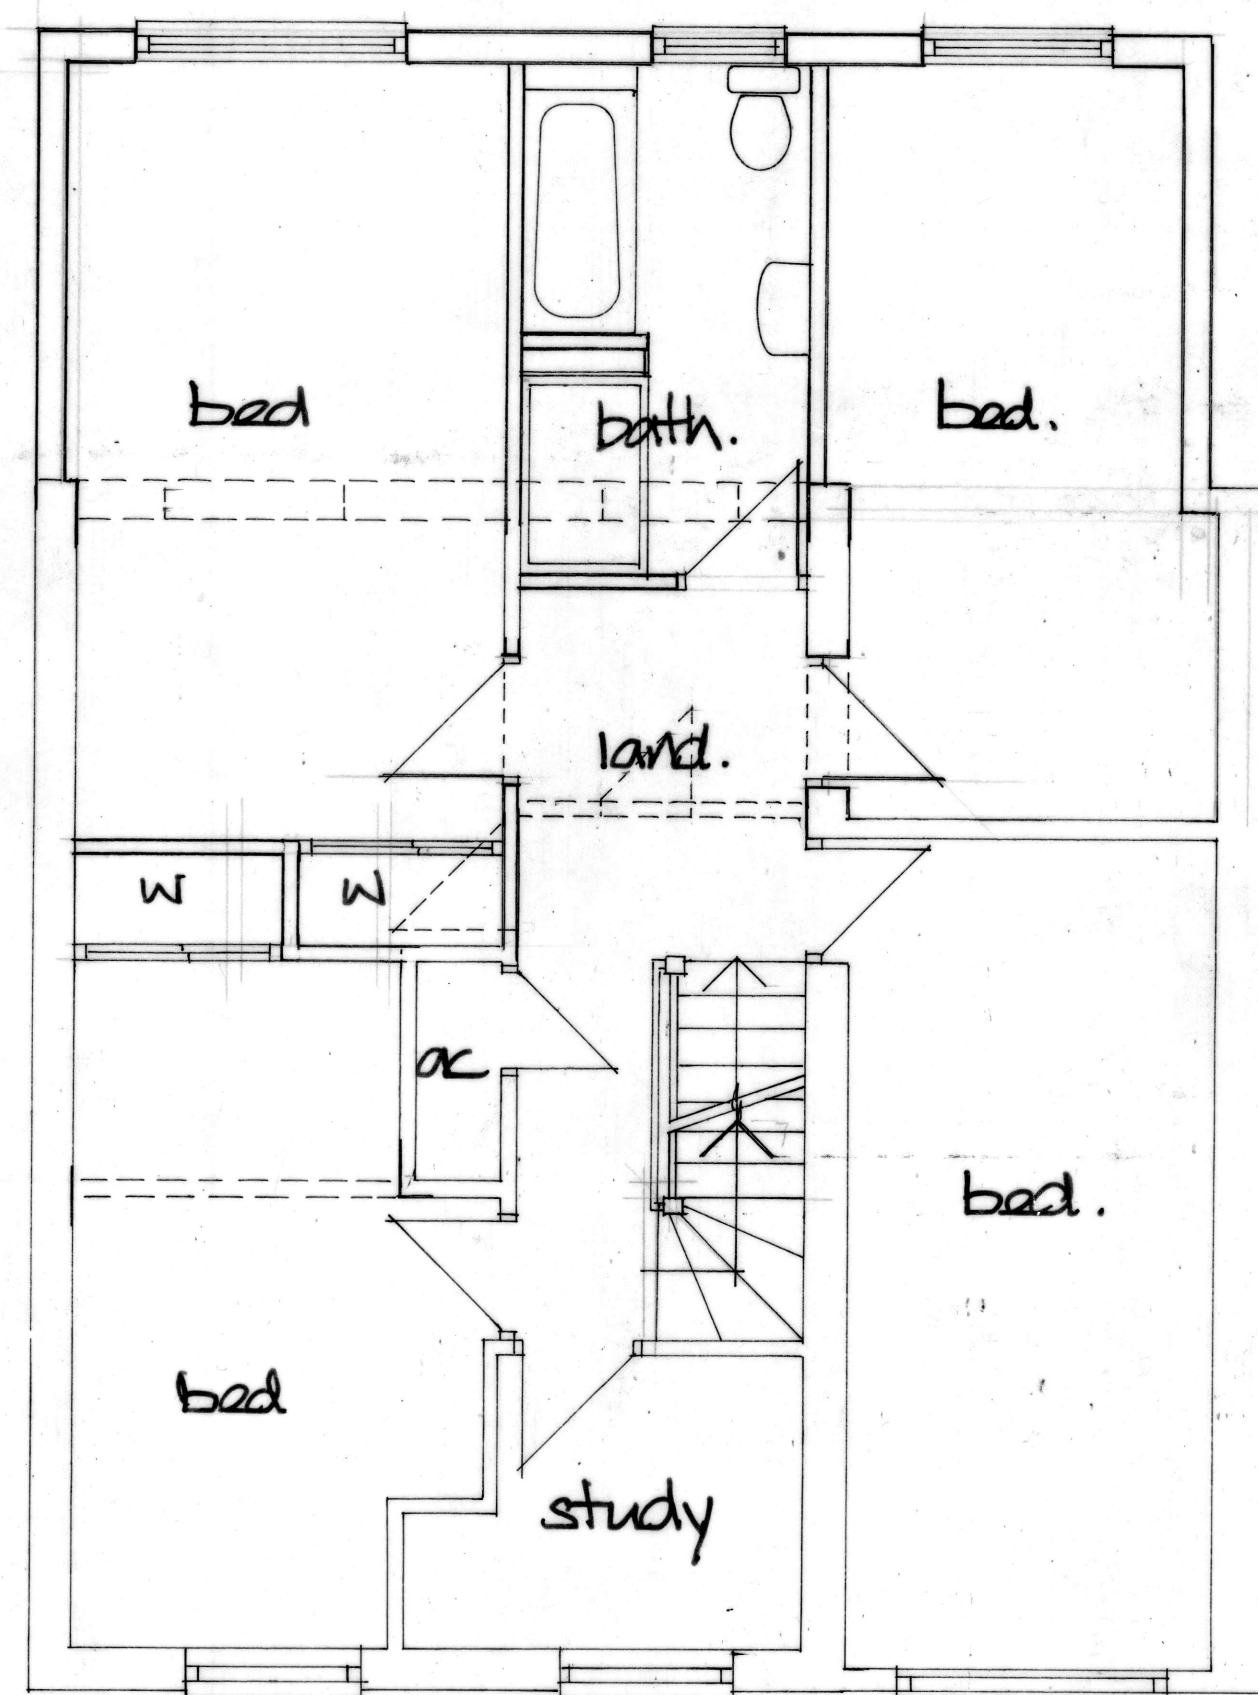

FIRST FLOOR

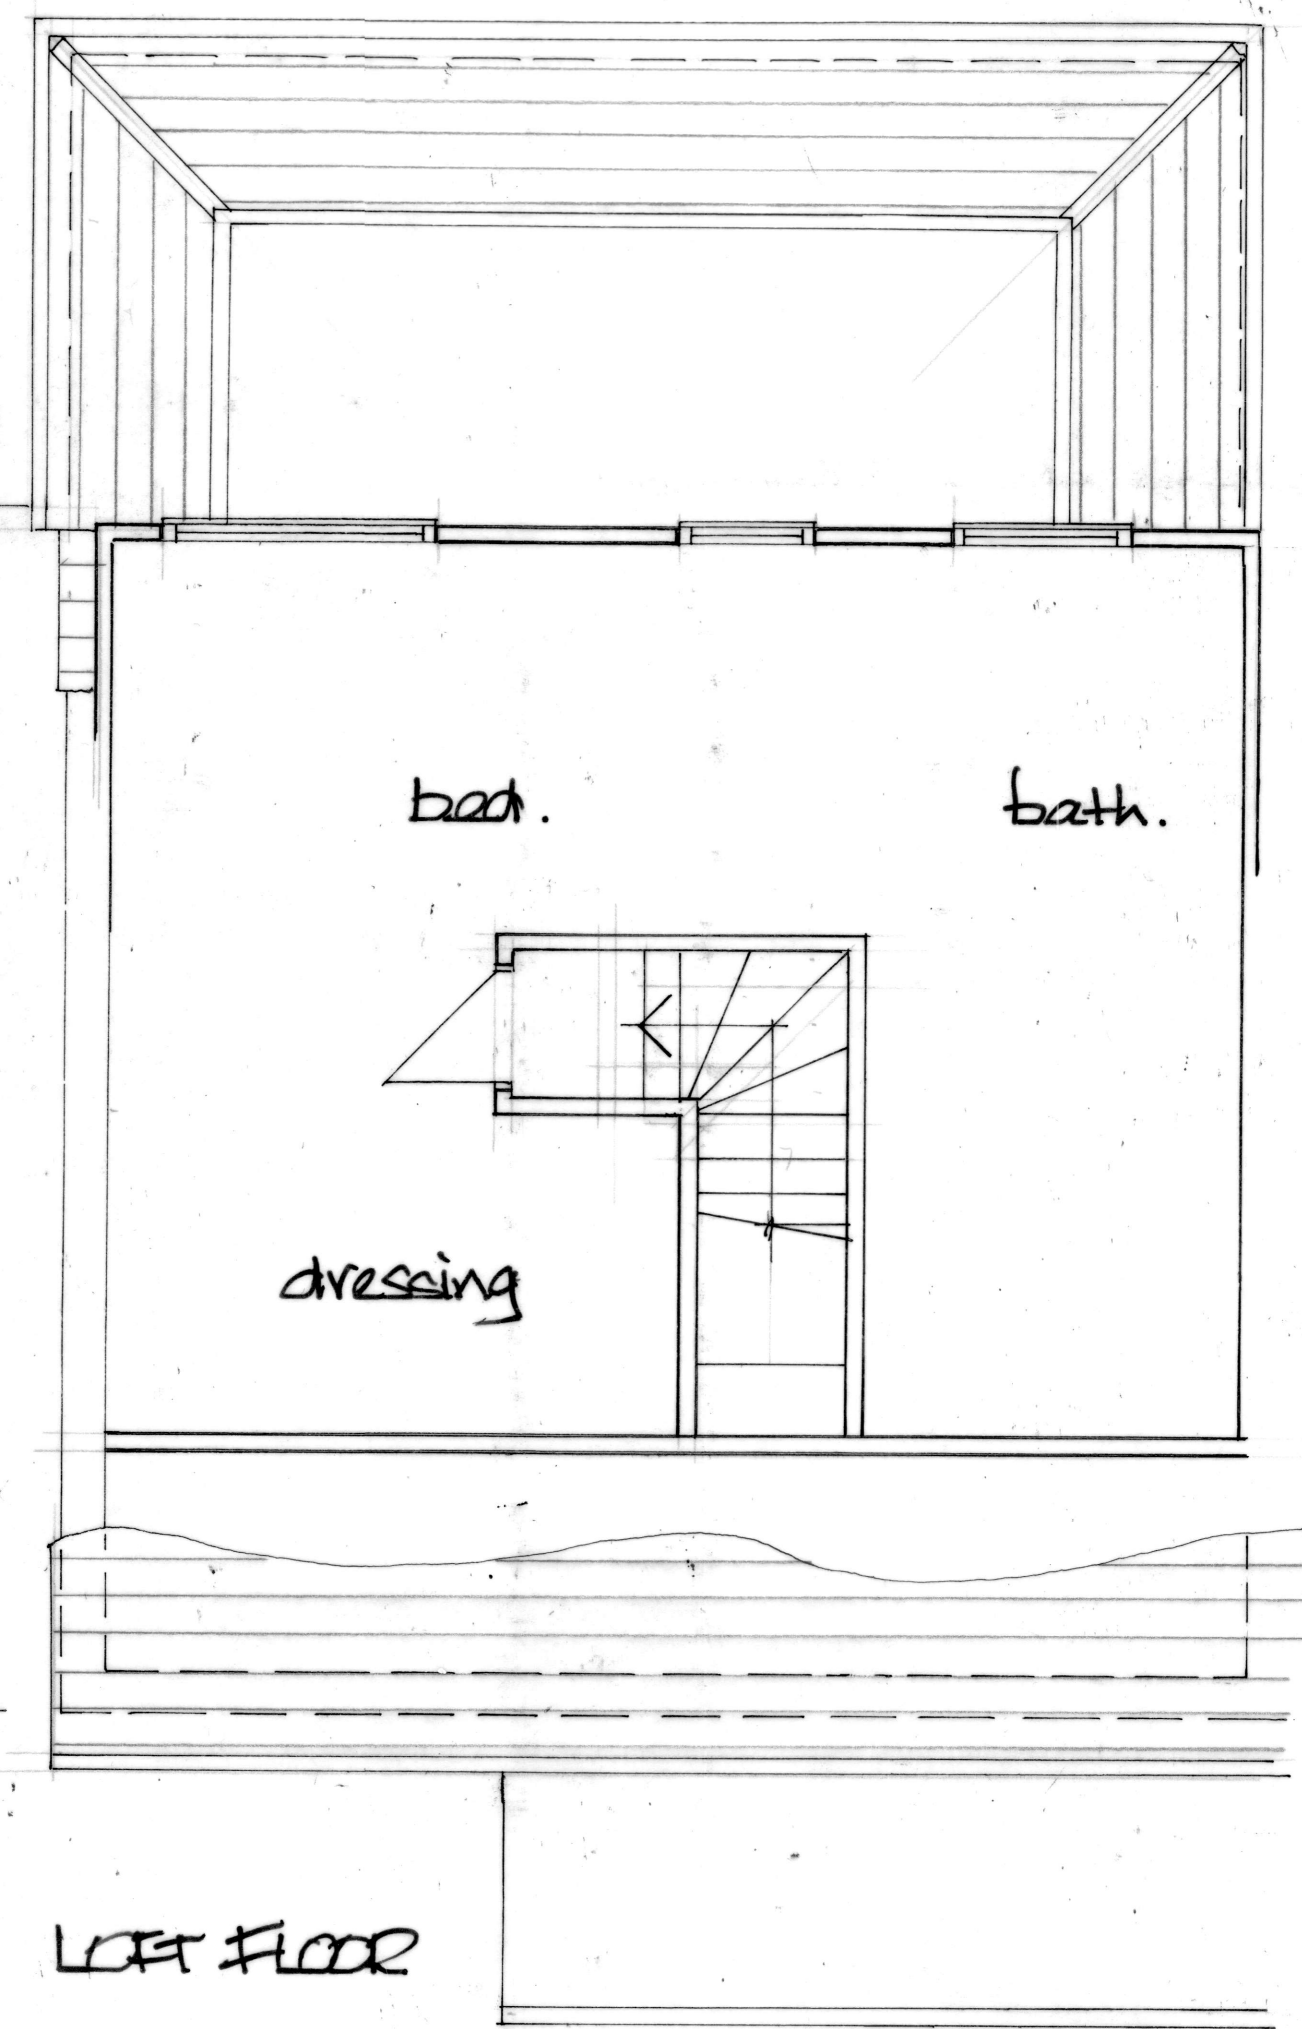

LOFT FLOOR