


Existing rear elevation 1:100

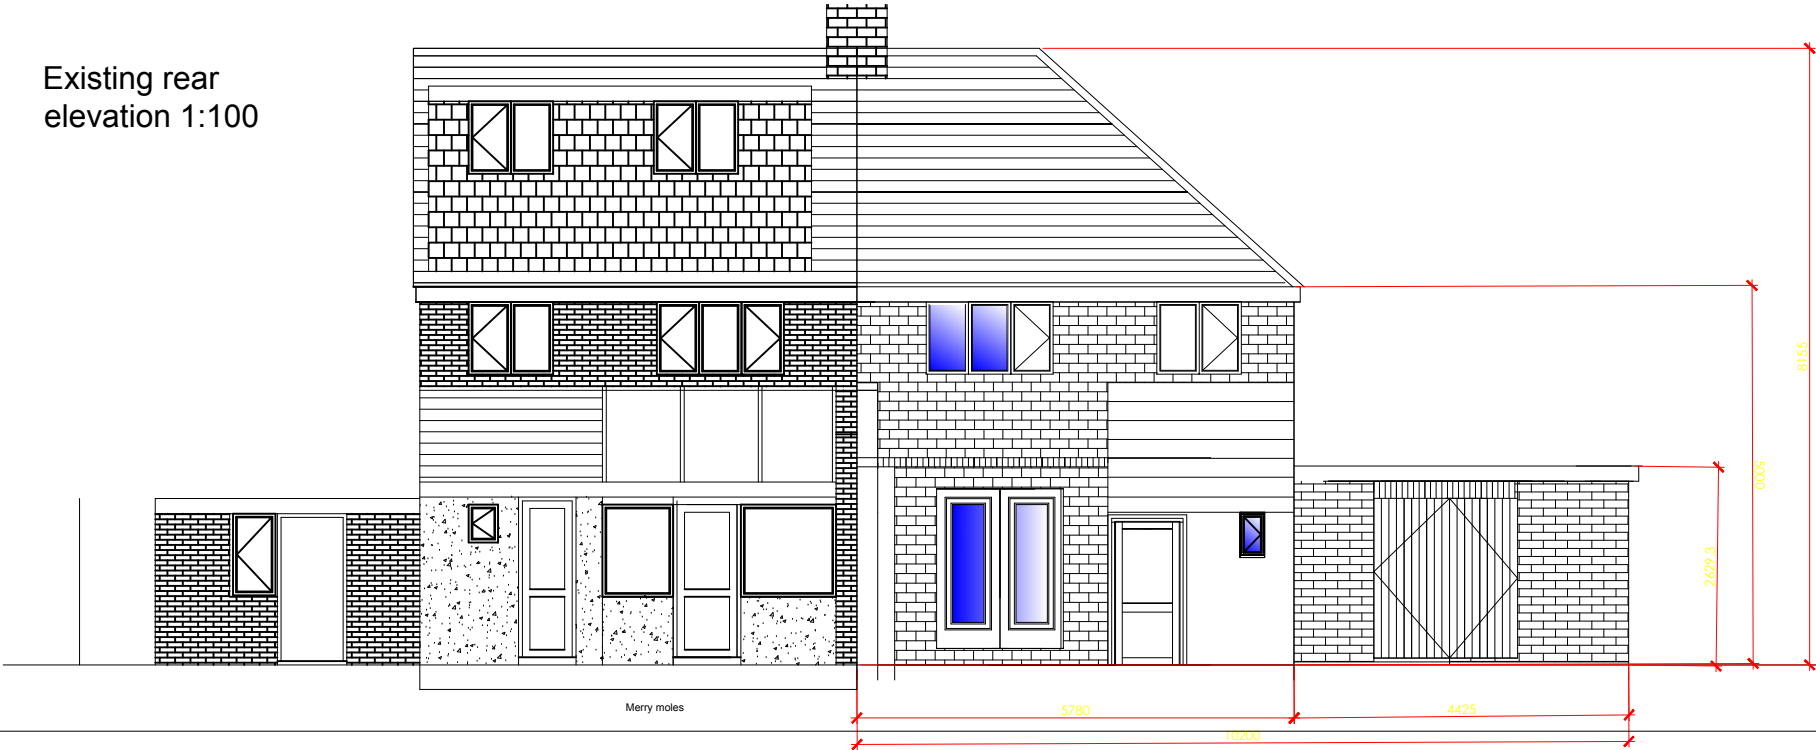

Proposed rear elevation 1:100

