



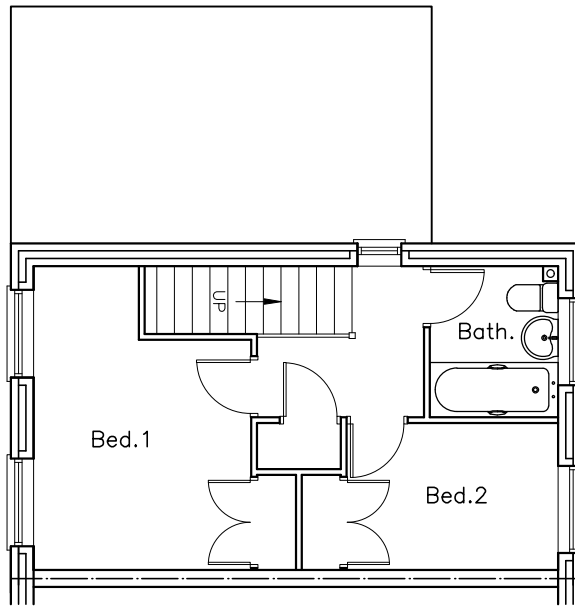

FIRST FLOOR

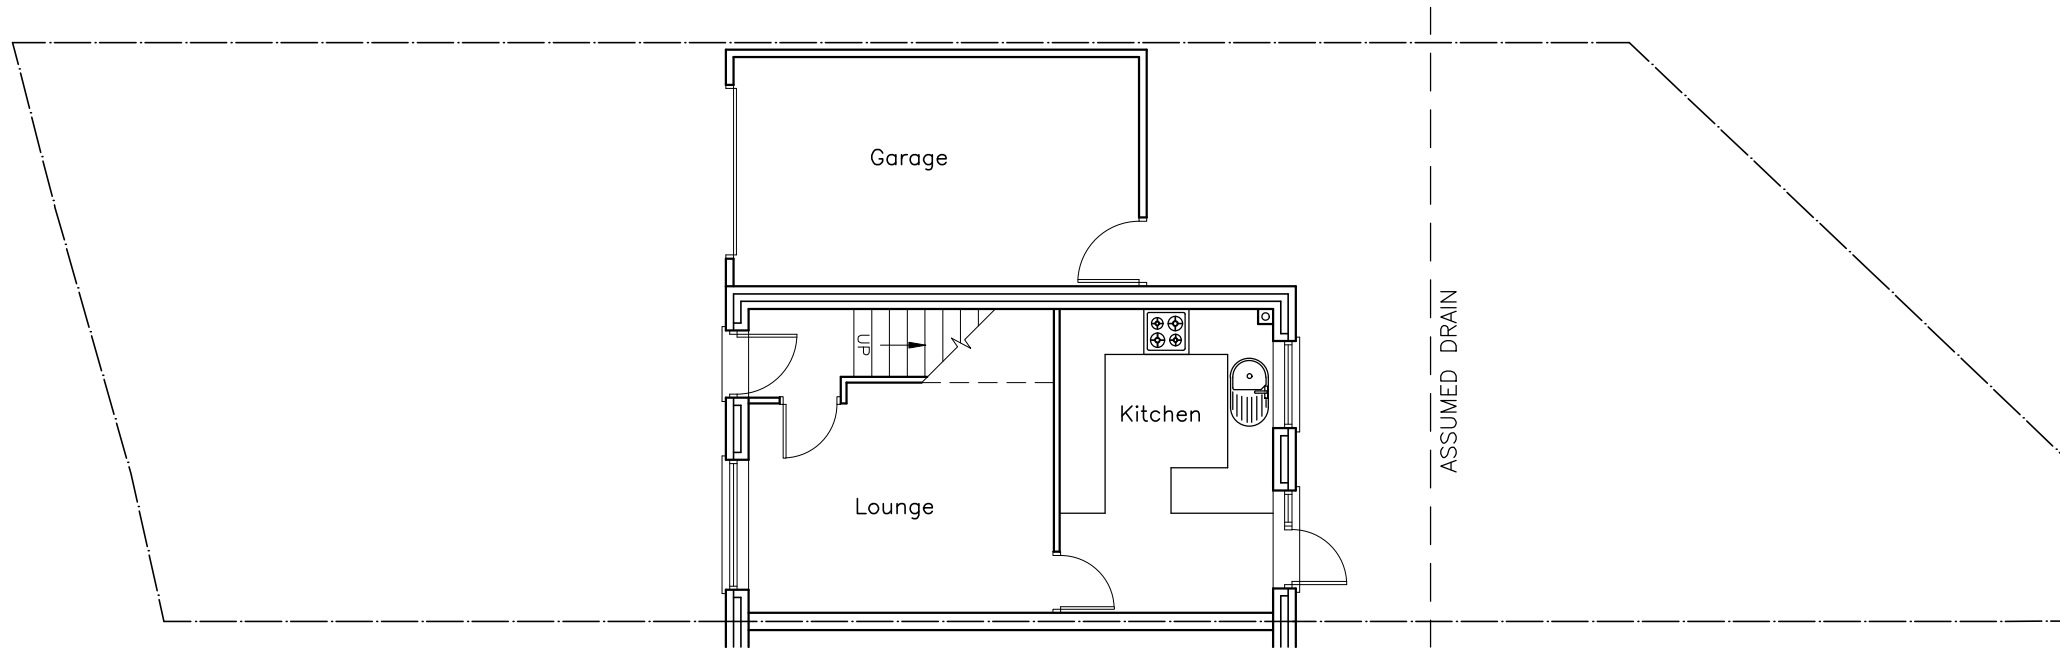

GROUND FLOOR

CAD

Critchley Architecture And Design Ltd.
Contact: 02392 474 919 | info@caad.online
The Old Brewery, 15E South Street, Havant, PO9 1BU



SURVEY PLANS

Revisions a) Note/Date/Initial
 b)
 c)
 d)

27 Harkness Drive
Waterlooville
PO7 8QU

Scale A1=1:50, A3=1:100
Drawn JHL
Date 30/01/20

20008-201⁰

10m

20m

30m

40m