


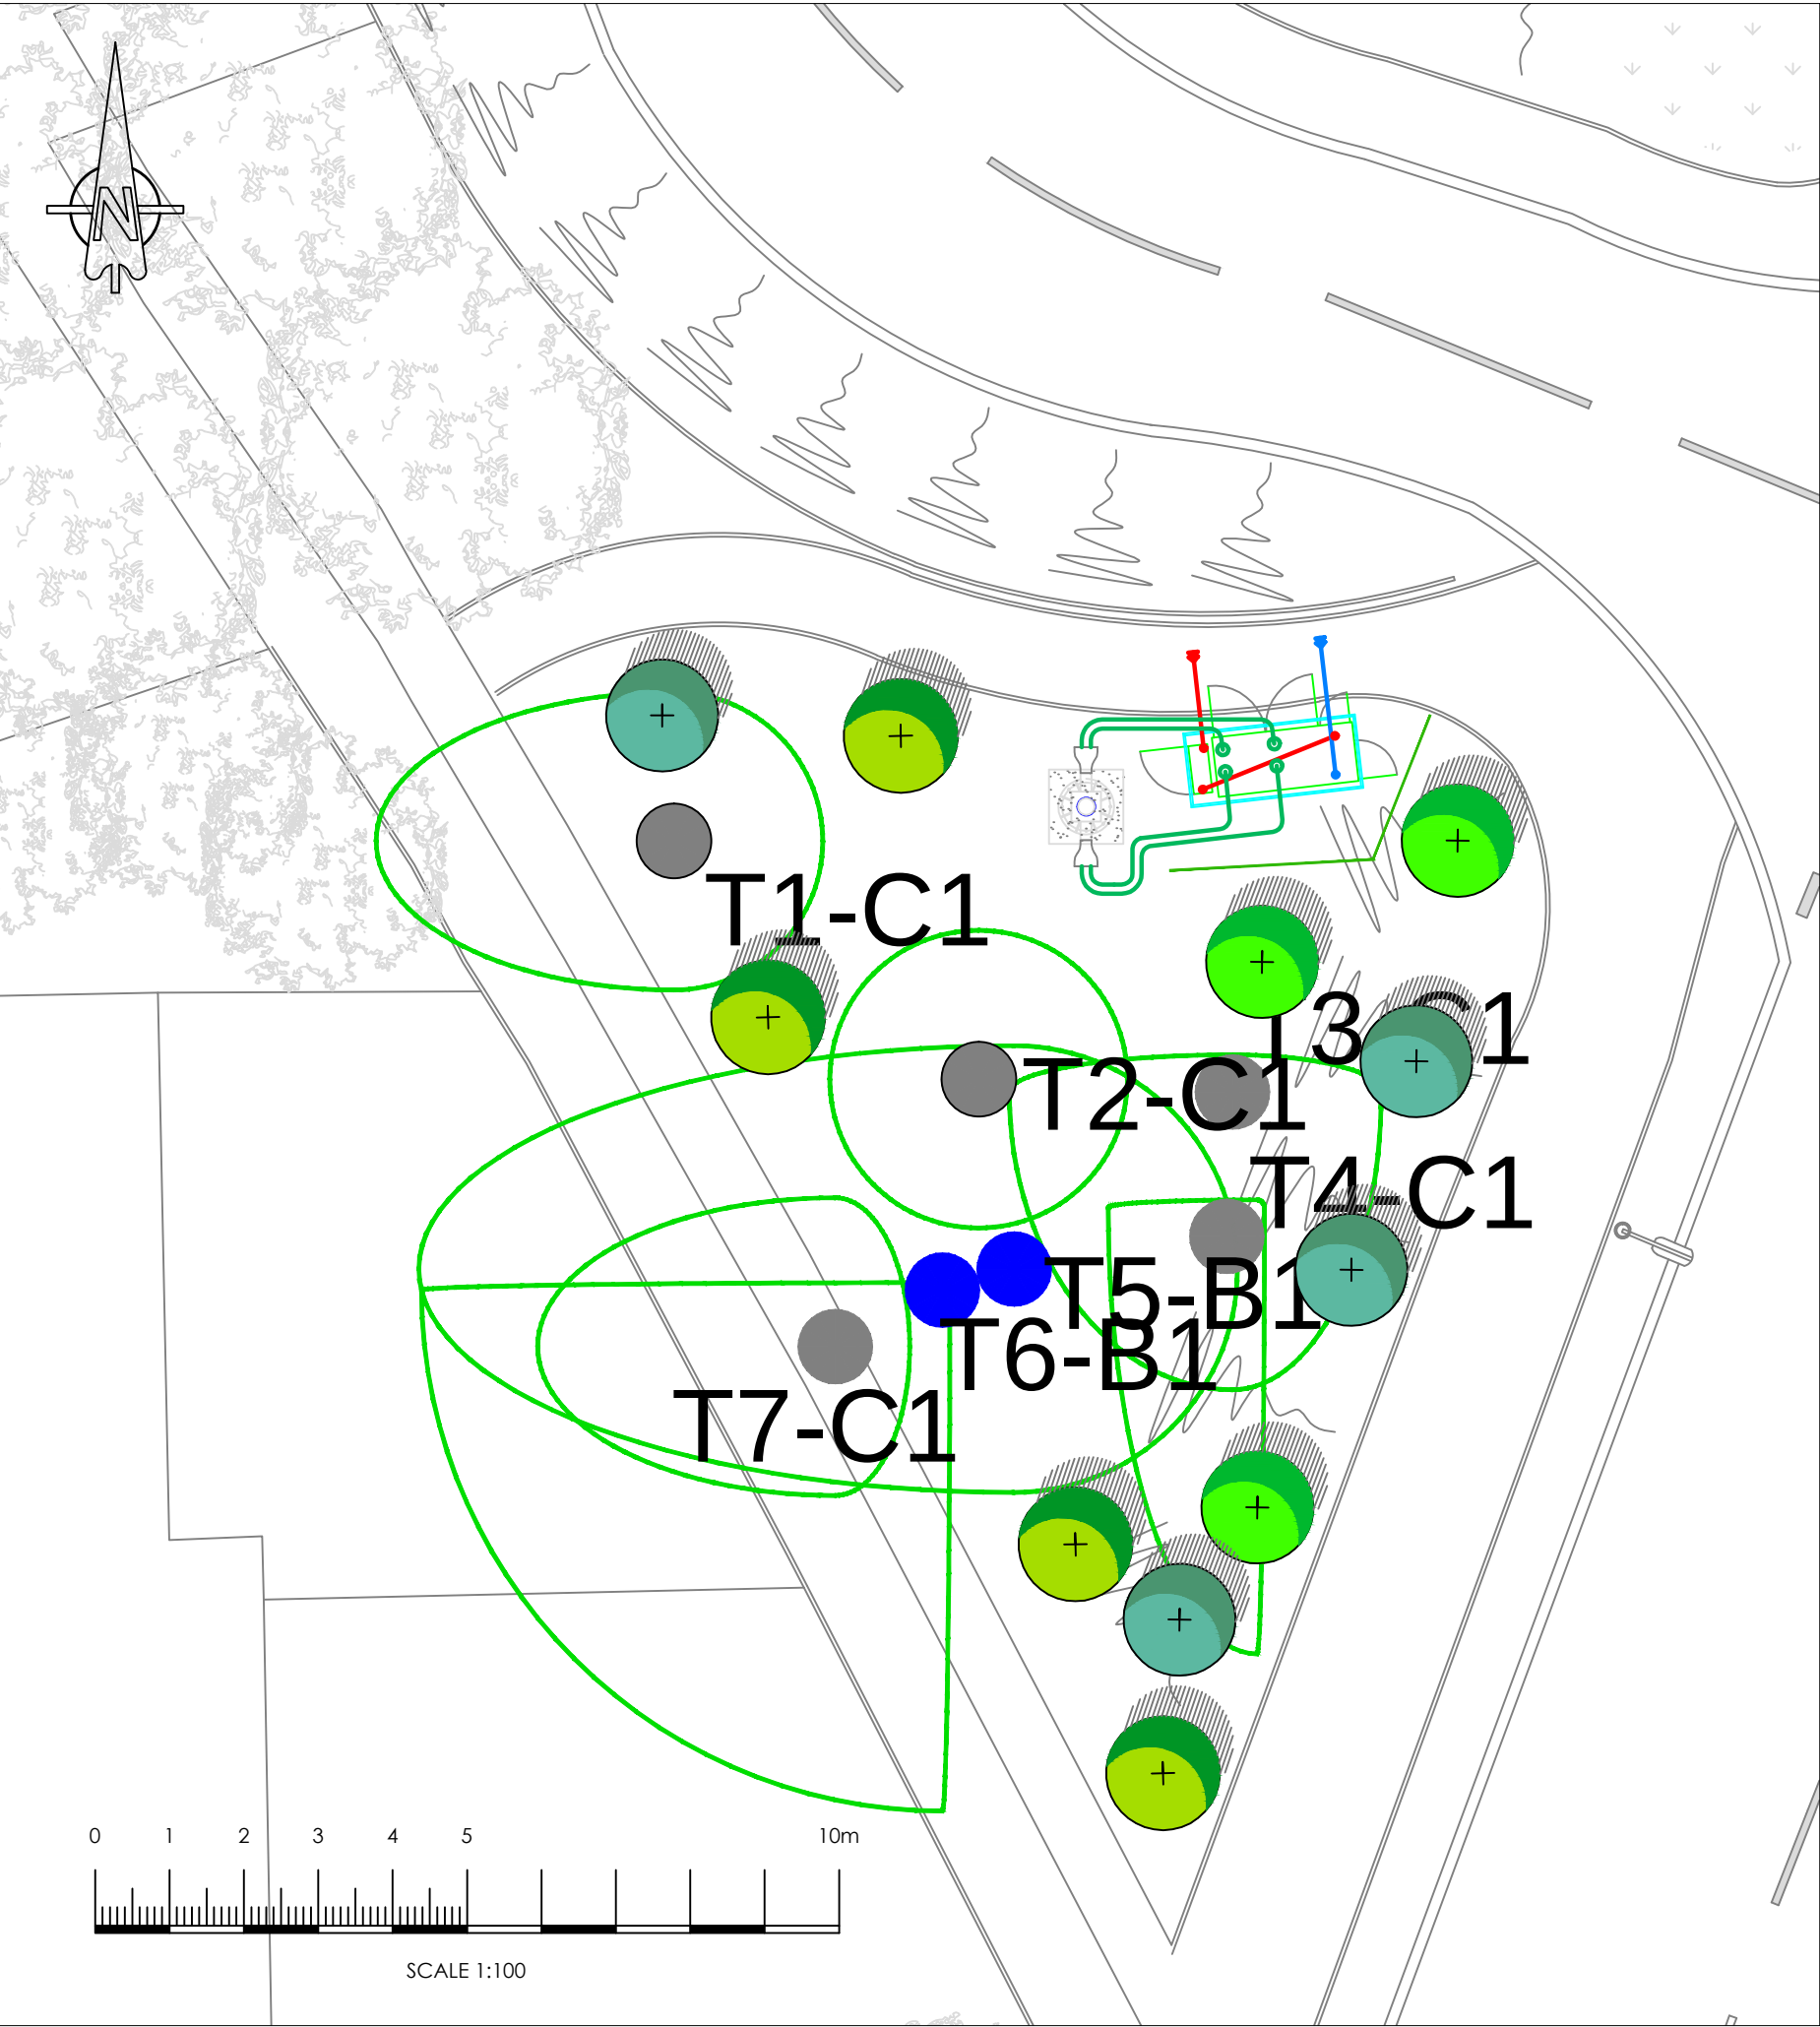

1. The contractor must refer to written specification and planting details for all operations.
2. Tree planting positions are indicative only. Trial pits shall be required to secure the final position of trees. Actual locations to finalised on site.
3. The contractor shall be responsible for the interface with all statutory undertakers as required.
4. Refer to engineers drawing for all hardscape works.

PROPOSED INFORMAL HEDGE PLANTING
Species: Prunus lauraceous 'Otto Luyken'
Size: 3L, See schedule
Topsoil: 300mm

PROPOSED TREE PLANTING
Species: Quercus robur
Size: 18-20cm girth
Tree Pit: 1.0M X 1.0M x 0.6M

PROPOSED TREE PLANTING
Species: Carpinus betulus
Size: 18-20cm girth
Tree Pit: 1.0M X 1.0M x 0.6M

PROPOSED TREE PLANTING
Species: Pinus sylvestris
Size: 18-20cm girth
Tree Pit: 1.0M X 1.0M x 0.6M

EXISTING TREE TO BE RETAINED

Schedule of Trees				
No.	Species	Size	Form	Supply
4	Quercus palustris	18-20	Clear stem	RB/CG
3	Carpinus betulus	18-20	Clear stem	RB/CG
4	Pinus sylvestris	18-20	Clear stem	RB/CG

Schedule of Shrubs					
No.	Species	Ht/Sprd/Gr	Ct.	Form	Density
28	Prunus laurocerasus 'Otto Luyken'	30-40cm	3L	Bushy, 3 breaks	6/LinM Staggered double row

© ACS Consulting

A3

This survey has been produced at the survey scale detailed below with its accuracy commensurate with the indicated scale and should only be used for its original intended purpose. Any further detail or use of information within a wider context than intended using the original data. The printed scale may differ from the electronic version.

It is the sole responsibility of the client to ensure that the information provided is accurate and complete. It is not the responsibility of ACS Consulting to ensure that the information provided is accurate and complete. It is the responsibility of the client to ensure that the information provided is accurate and complete.

All data remains the property of ACS Consulting and any discrepancies between the survey and any other information should be reported to ACS Consulting.

Arboricultural Legend

Symbol description

Tree

Tree(s) of high quality and value (A)

Tree(s) of moderate quality and value (B)

Tree(s) of low quality and value (C)

Loss to condition

Survey Control

Sheet 1

Rev	Date	Description	CAD		
Client					
VODAFONE - CTIL BEACON					
ACS Consulting Booths Park Chalfont St Giles Bucks HP8 4LN 01494 755422 info@acsconsulting.co.uk		ACS Consulting 275 Bath Street Glasgow G2 4BN 0141 254 3533 info@acsconsulting.co.uk			
Landscape					
EAGLE AVE WATERLOOVILLE					
Plotted Scale: A3@1:100					
Surveyor: IRM	CAD: SPT	Checker: IRM	Rev:		
Date of Issue:	Jan 2020	ACS Ref No: ARB/4074/Y/400			