


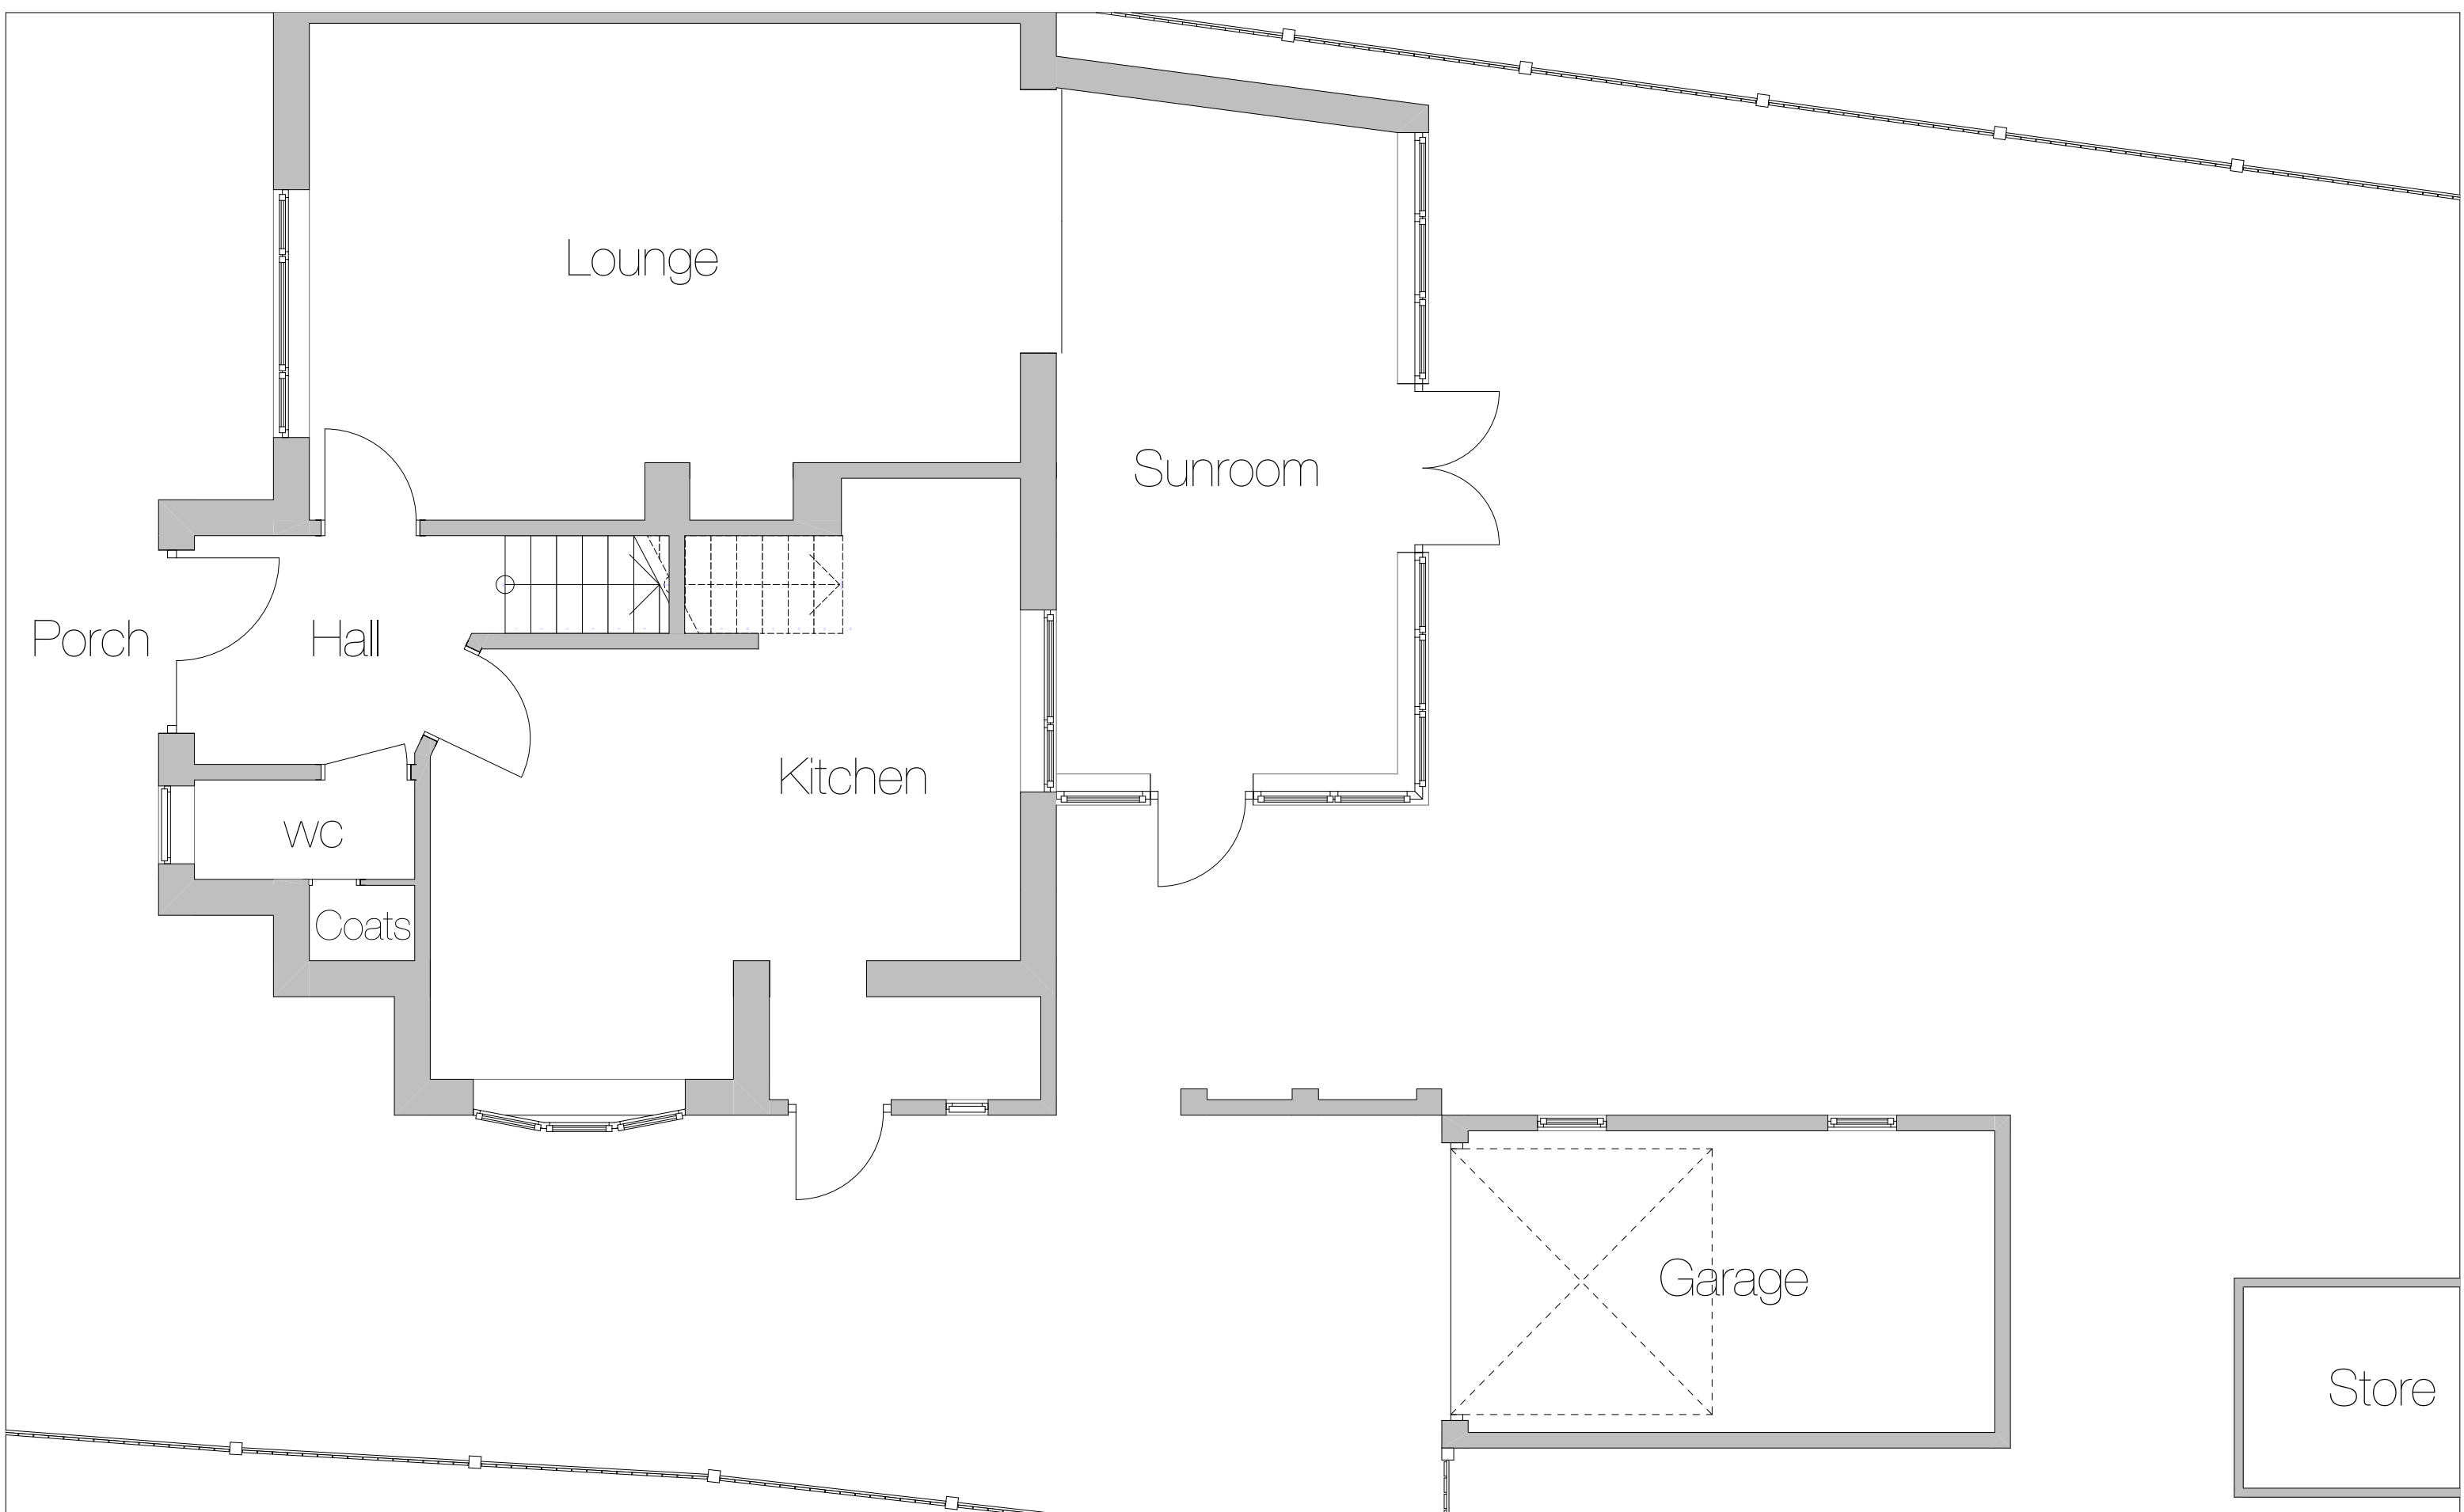

 Downland Design Ltd.	Issue Date	For:	Proposed Alterations	Survey	Drawing:	Drawing Number		
	Date printed	Mr & Mrs T Barrett	80 Horndean Road Emsworth PO10 7PU	Drawings	Existing Ground Floor A3	project	number	rev
	31/10/2019			Scale @ A3 1:50		1914 - 01.1		