

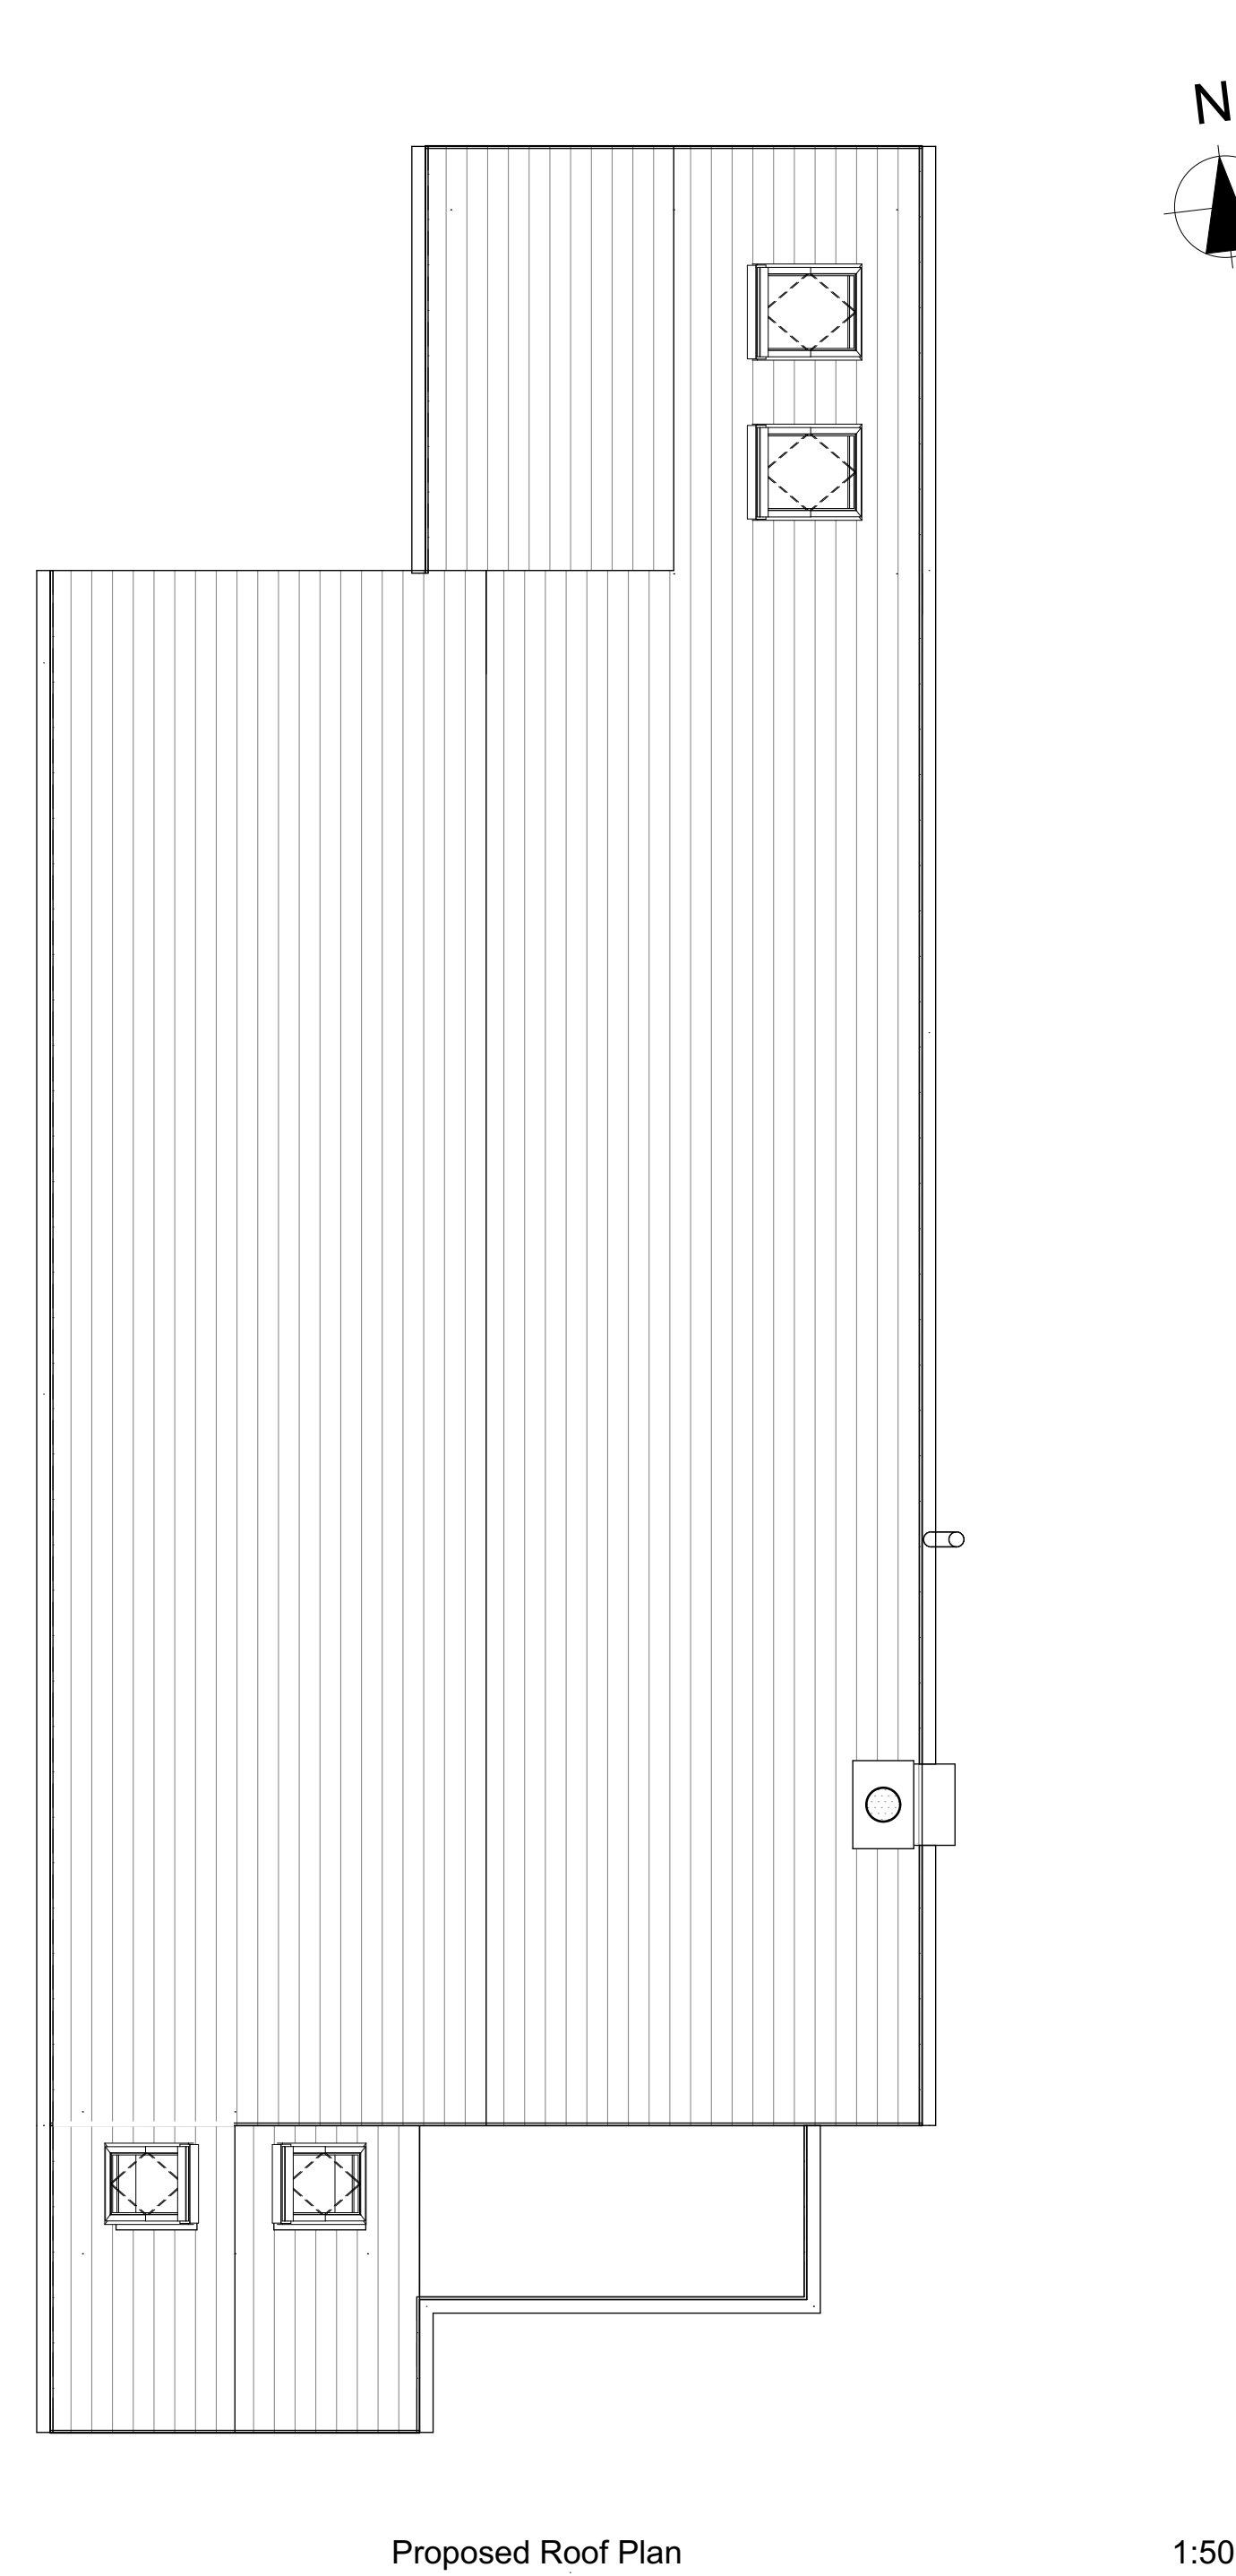
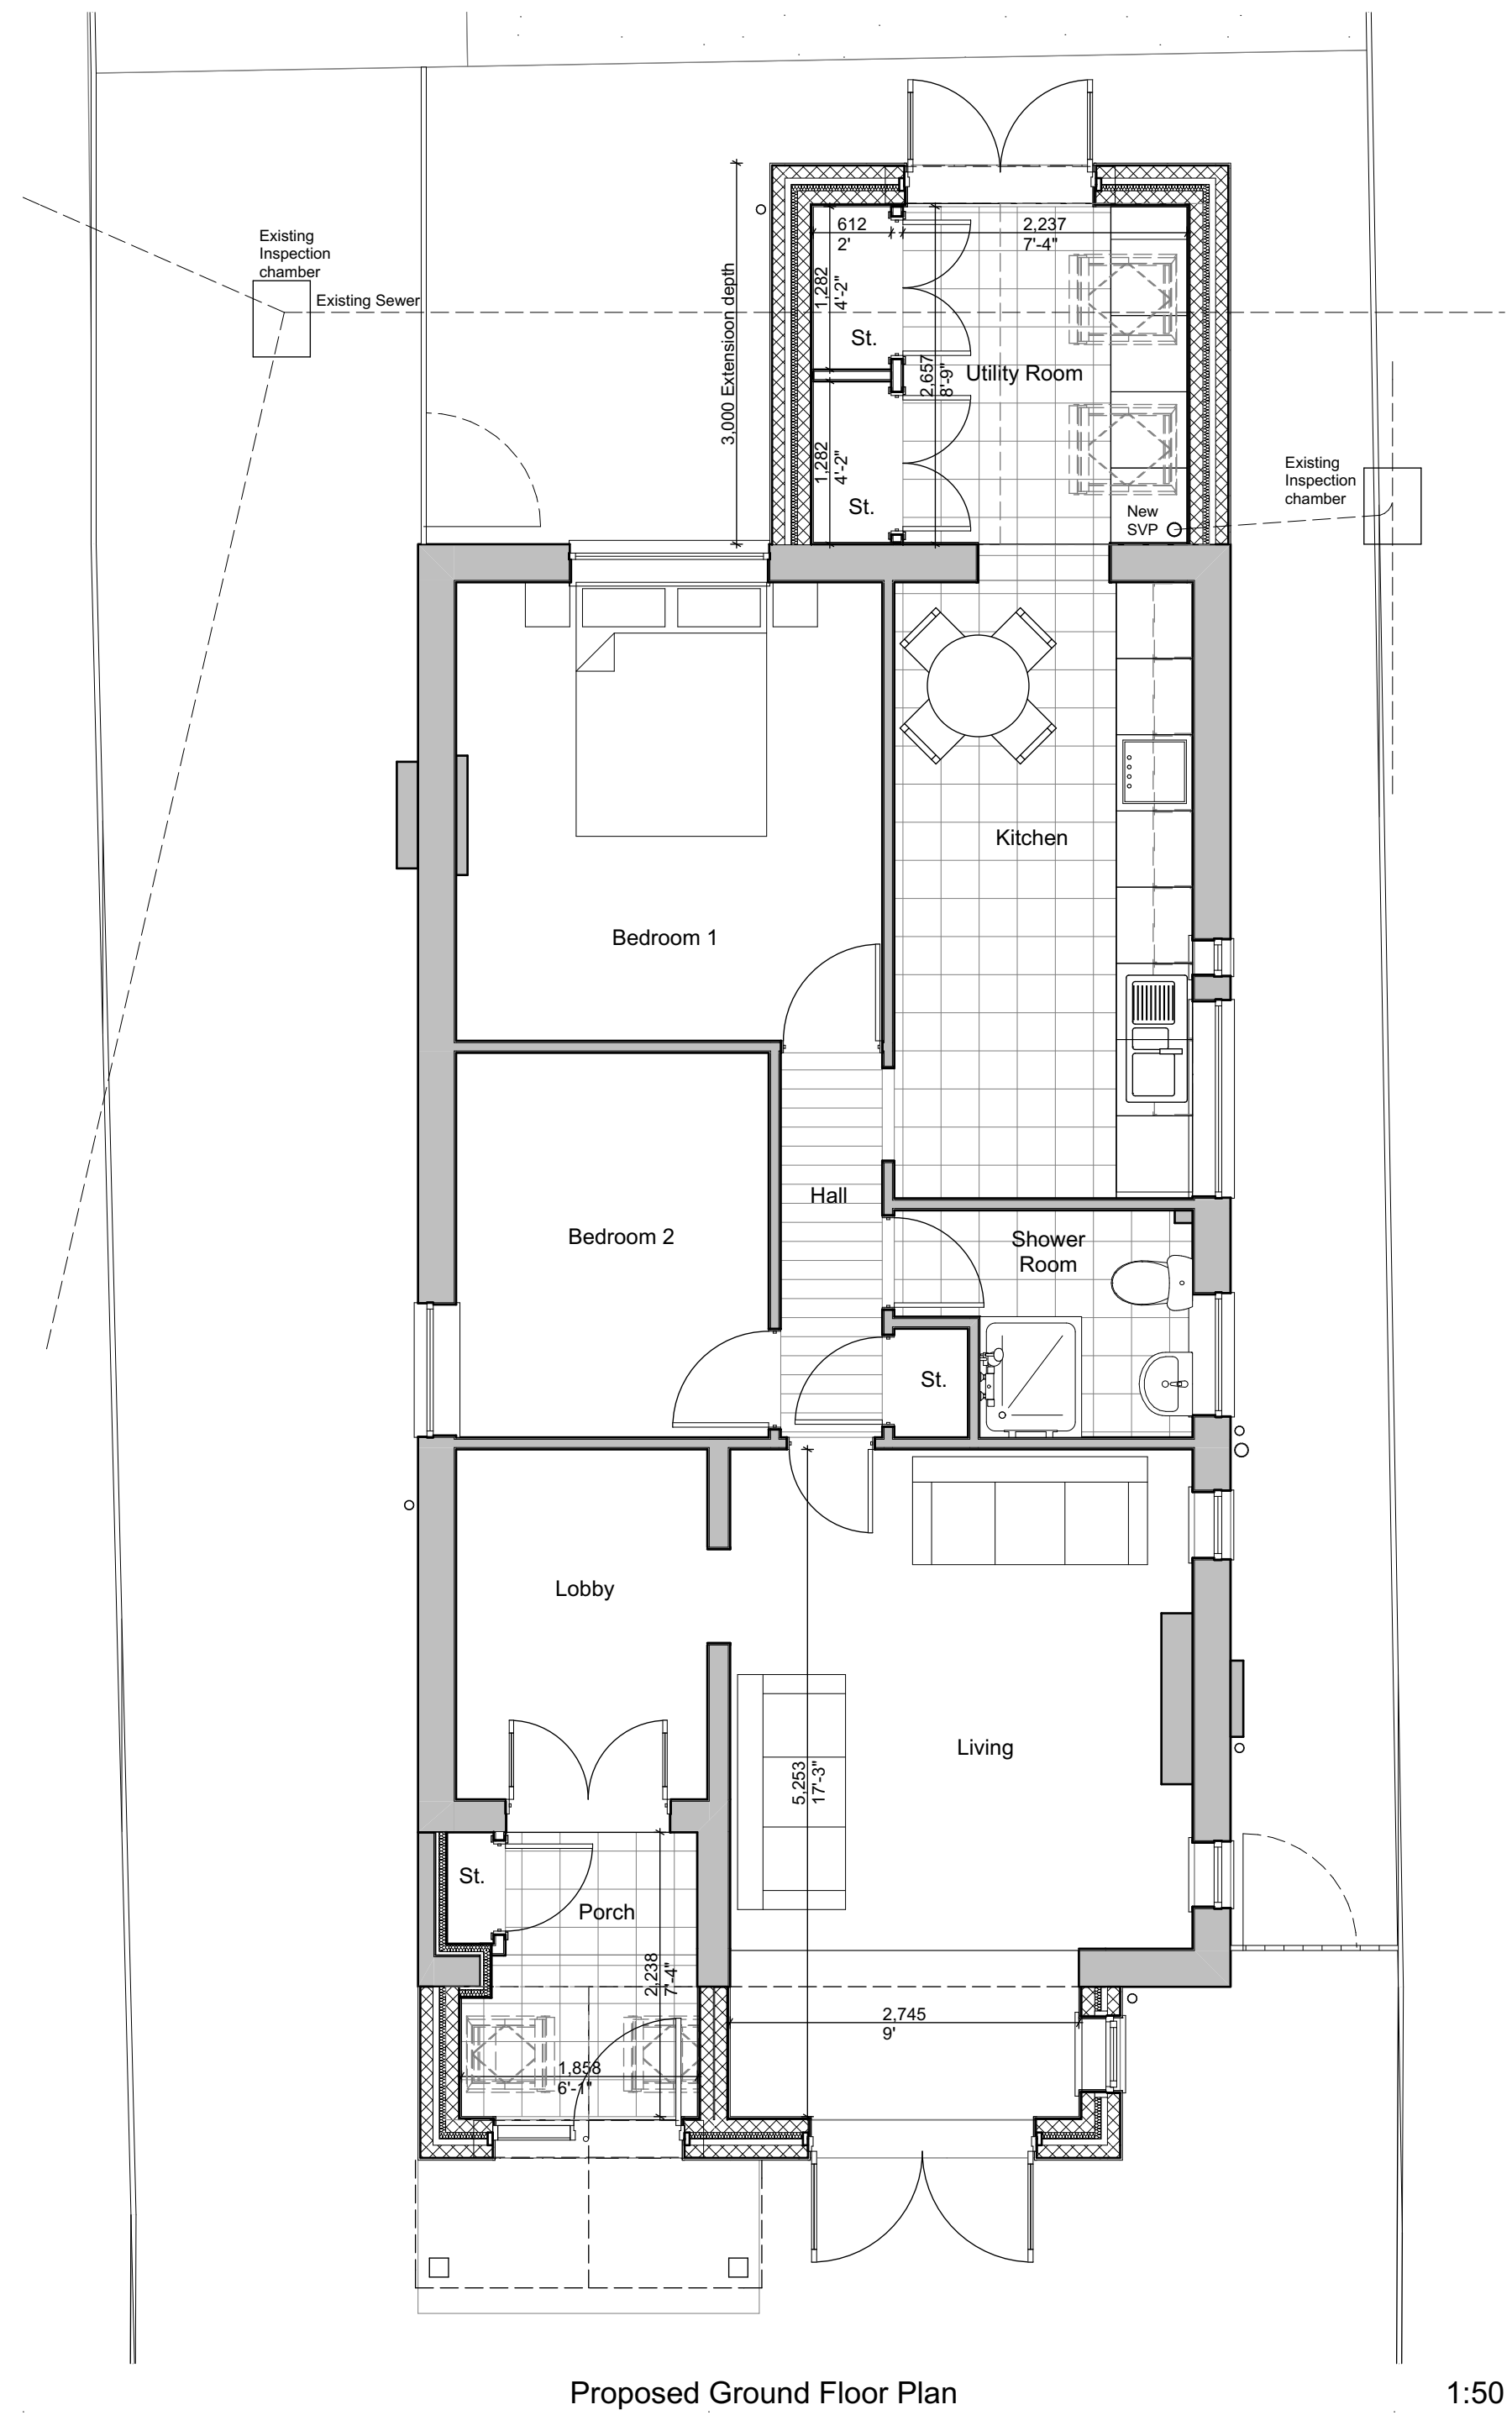









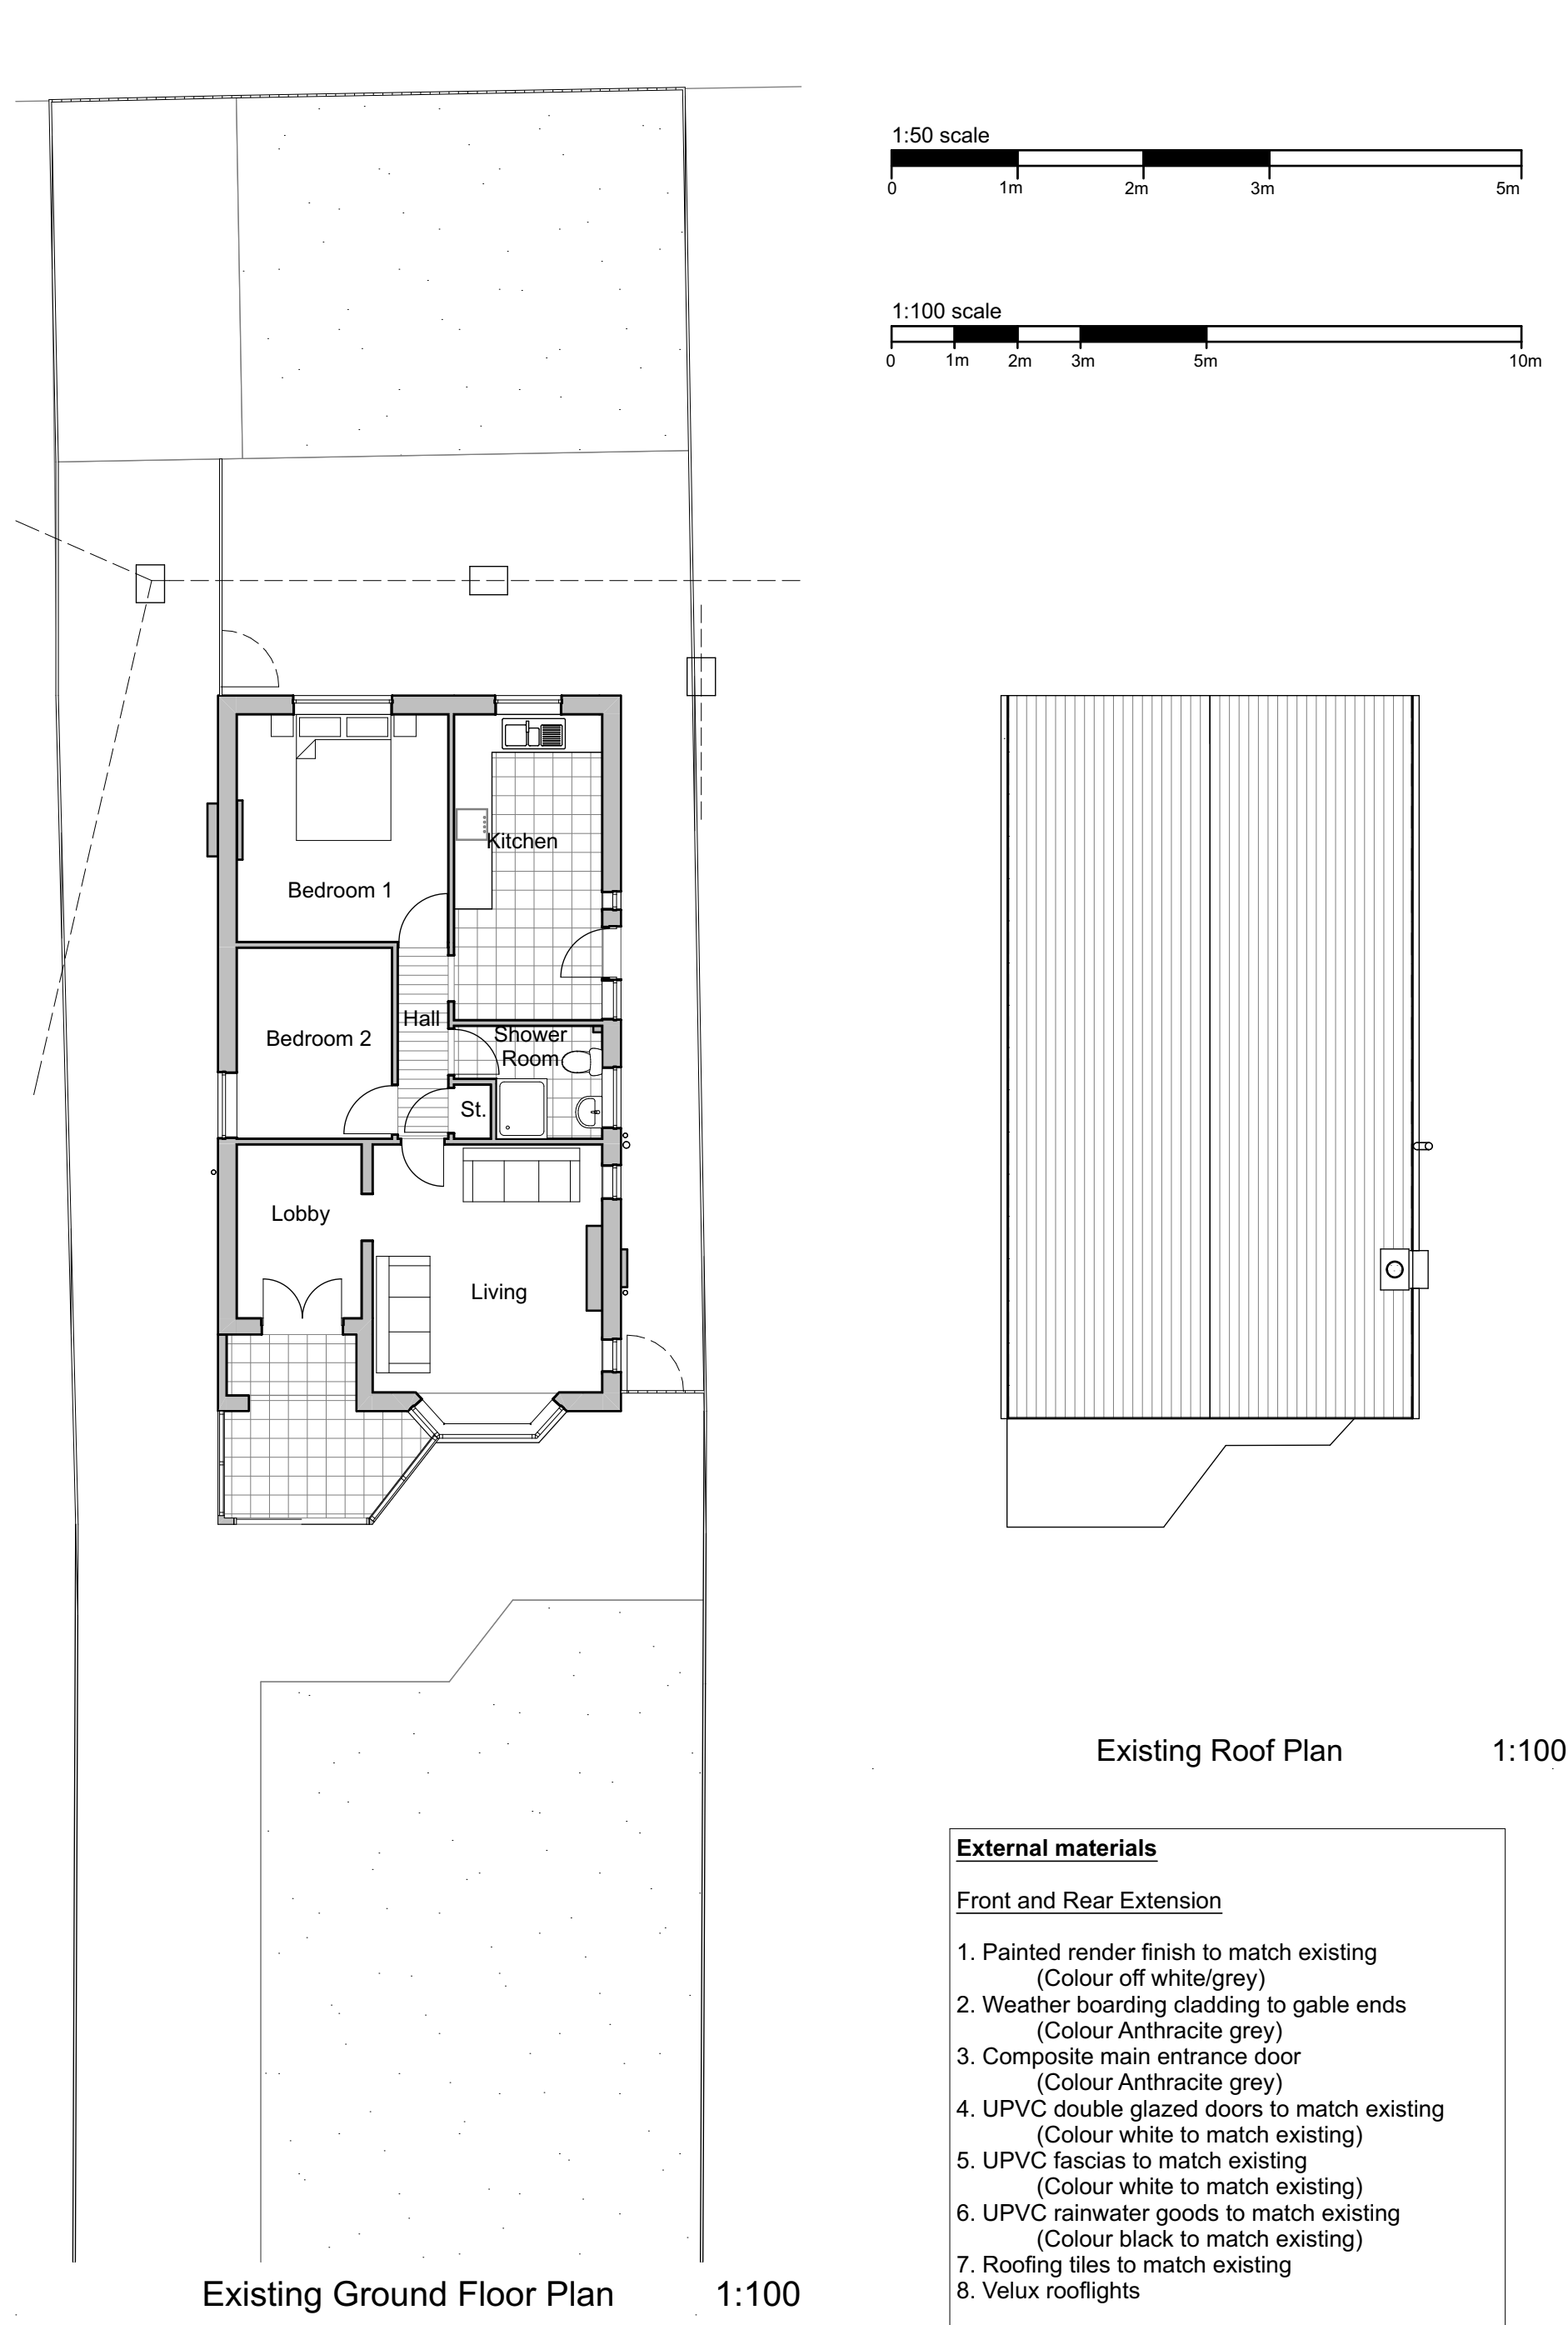


NOT TO BE SCALED. DIMENSIONS TO BE CHECKED ON SITE
SCALING FOR LOCAL AUTHORITY PURPOSES ONLY

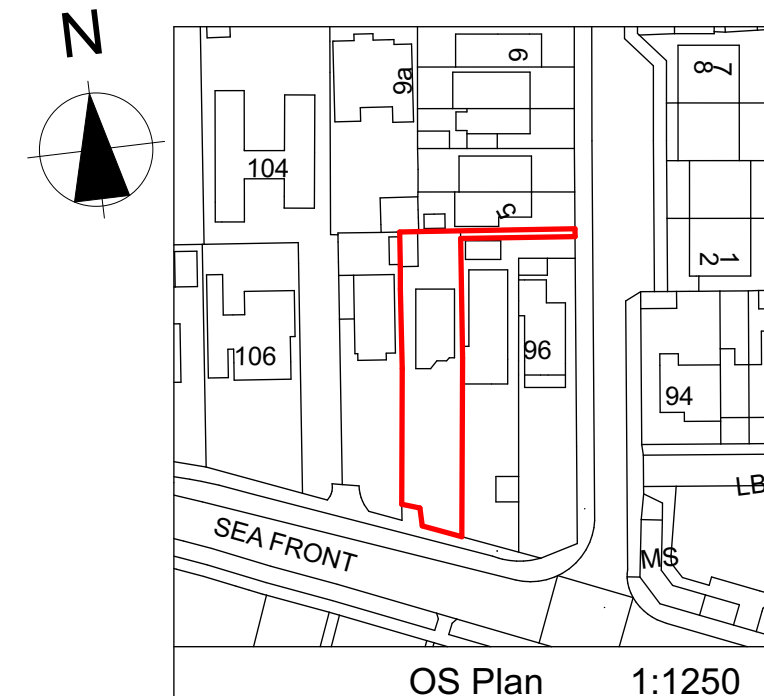

NOTES

Ordnance Survey, (c) Crown Copyright 2020. All rights reserved. Licence number 100022432

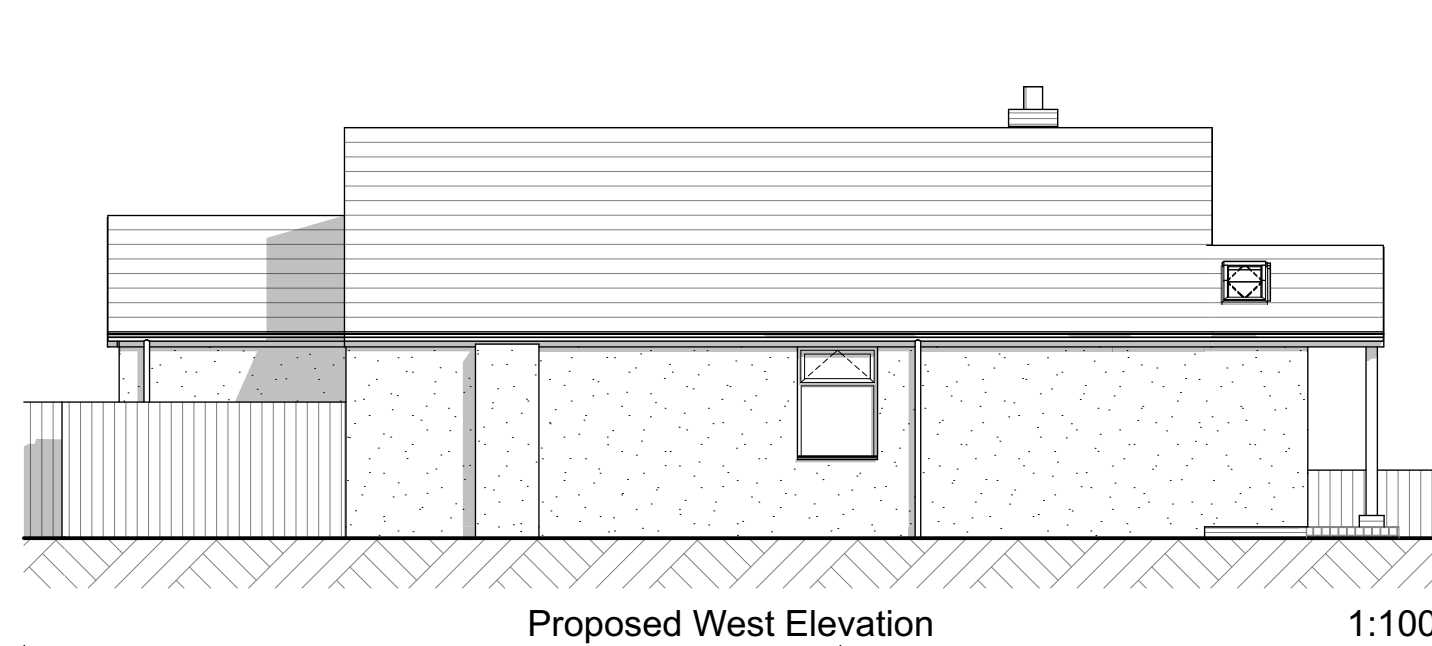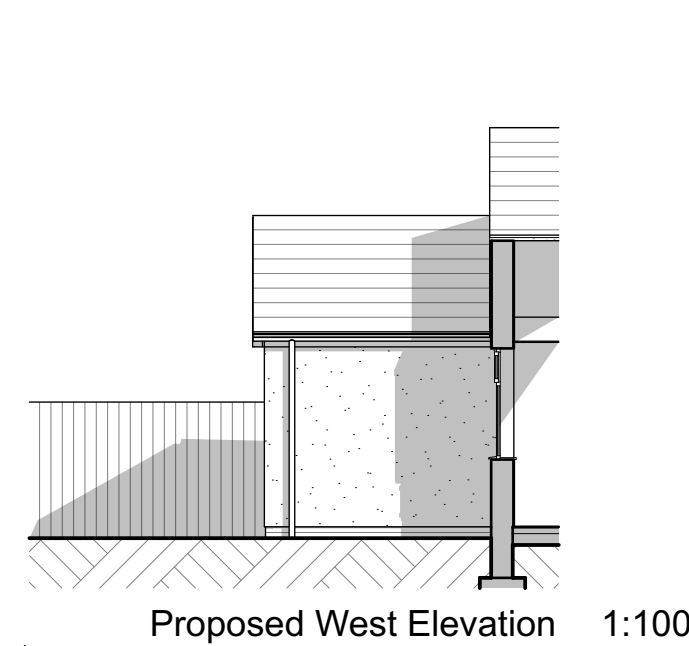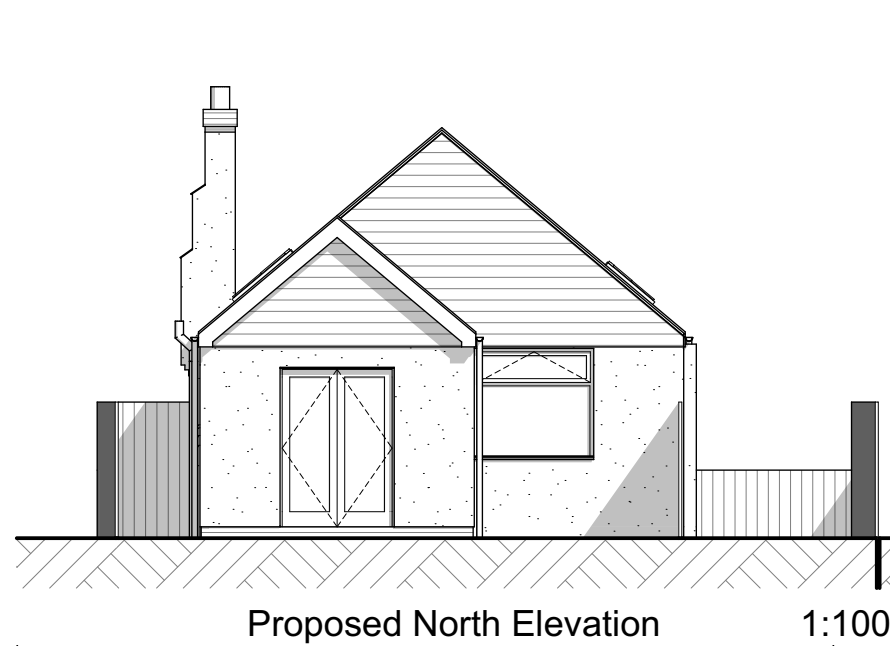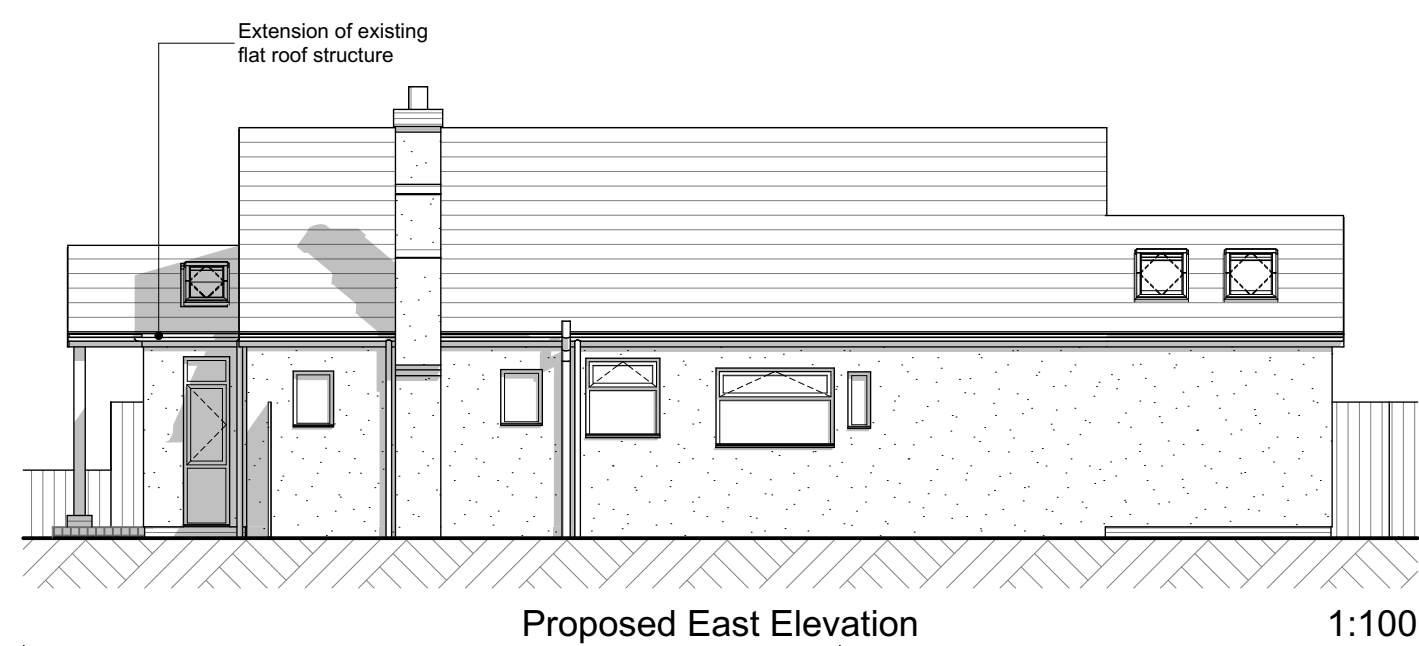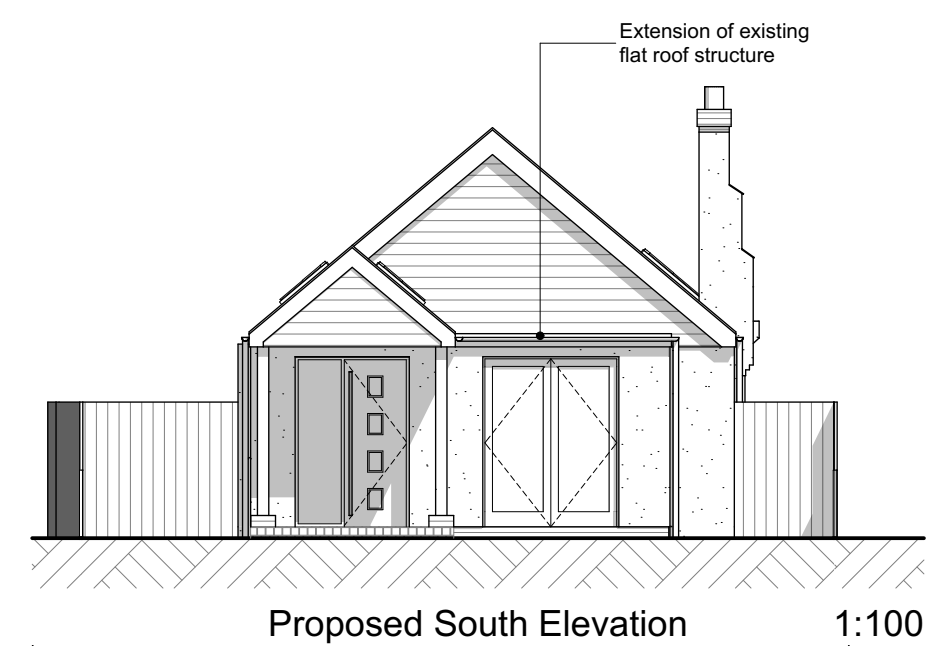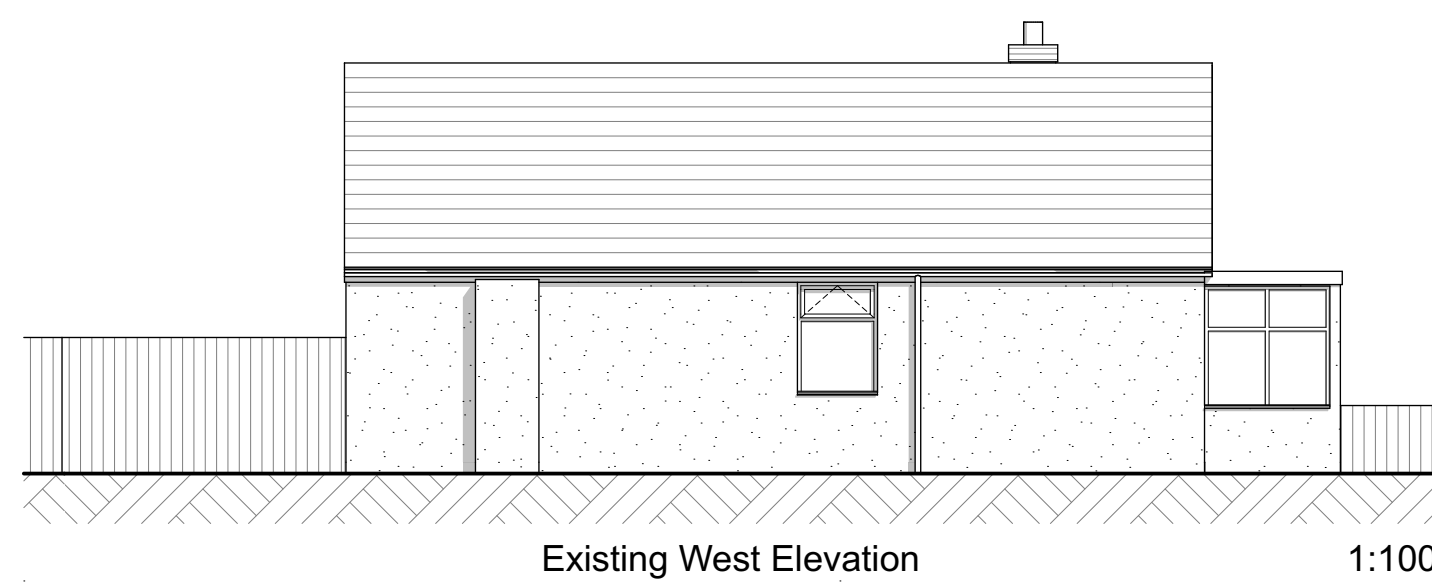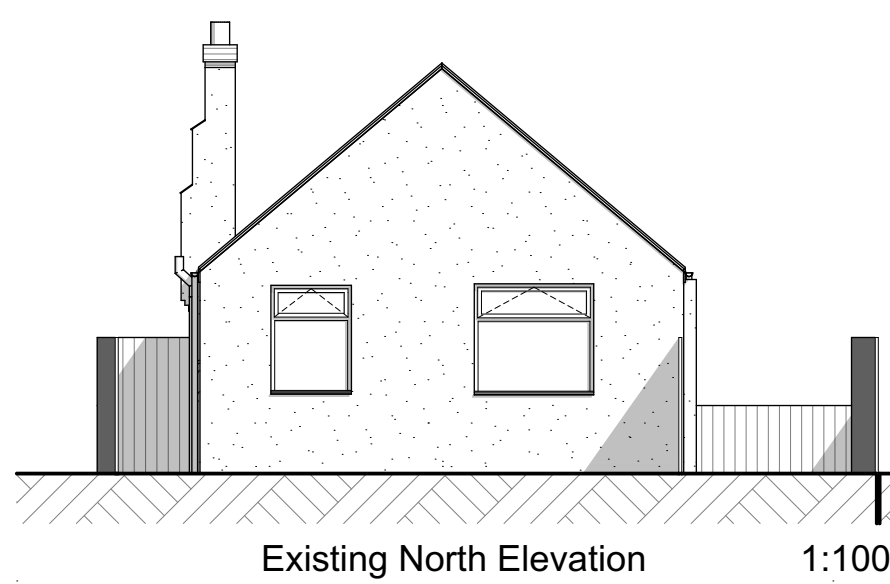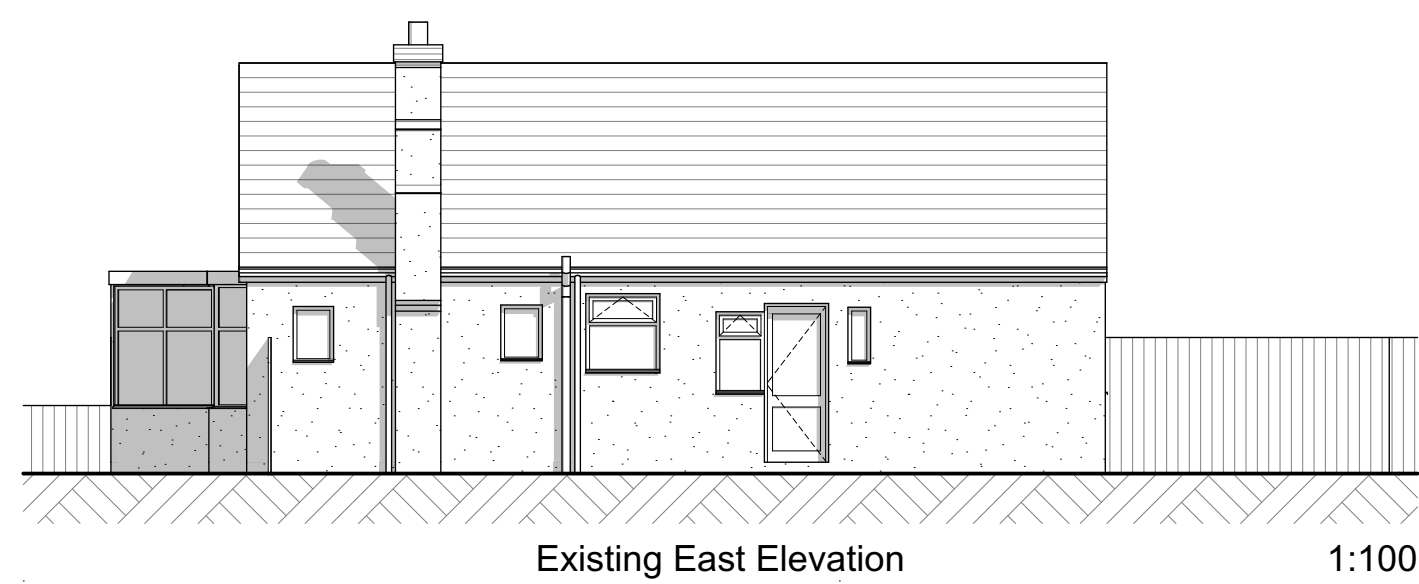

PLANNING APPROVAL

P4	Issued for Planning Permission	20.04.20	PR
Revision	Description	Date	Drawn

Project:
Proposed House Extension
100 Seafront, Haying Island

Drawing Title:
Existing and Proposed Plans and
Elevations

PRELIMINARY

Drawn By	Date	Checked By	Date	Approved By	Date
PR	Feb 20				

Drawing No.	Revision:	Scale:
20 / 205 / 100	P4	As Shown @ A1

APPROVAL ☐ INFORMATION ☐ TENDER ☐ CONSTRUCTION ☐