


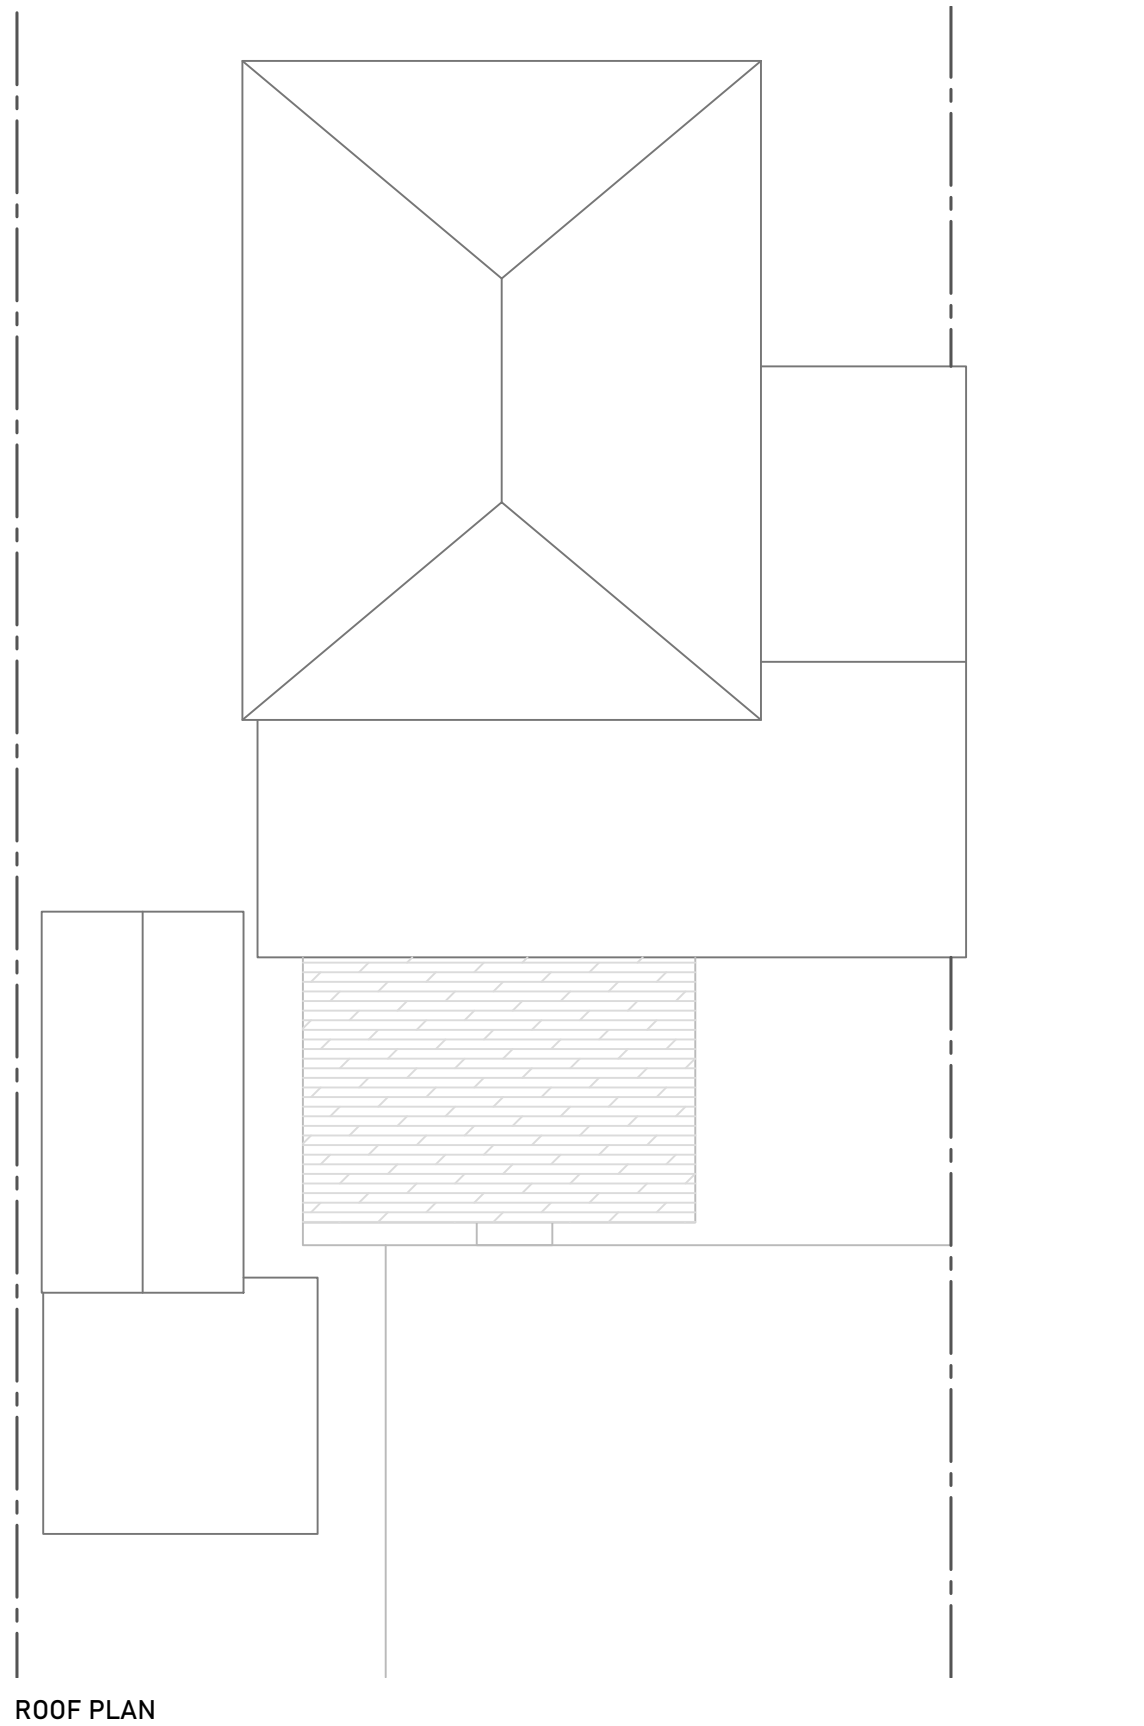

notes		
-	-	-
no.	revision/issue	date



Eden Verandas Ltd.
Unit 13, Southwood Business Park,
Armstrong Mall,
Farnborough,
GU14 0NR

01252451580

www.edenverandas.co.uk info@edenverandas.co.uk

job title
Mr & Mrs Wride, 72 Creek Road, Hayling Island, Hampshire. PO11 9RE

drawing title	
Plans As Existing	

drawing status

PLANNING

job no.	drawing no.
34054	34054-02
date	
13/07/2020	
scale	
1:100 @A3	