


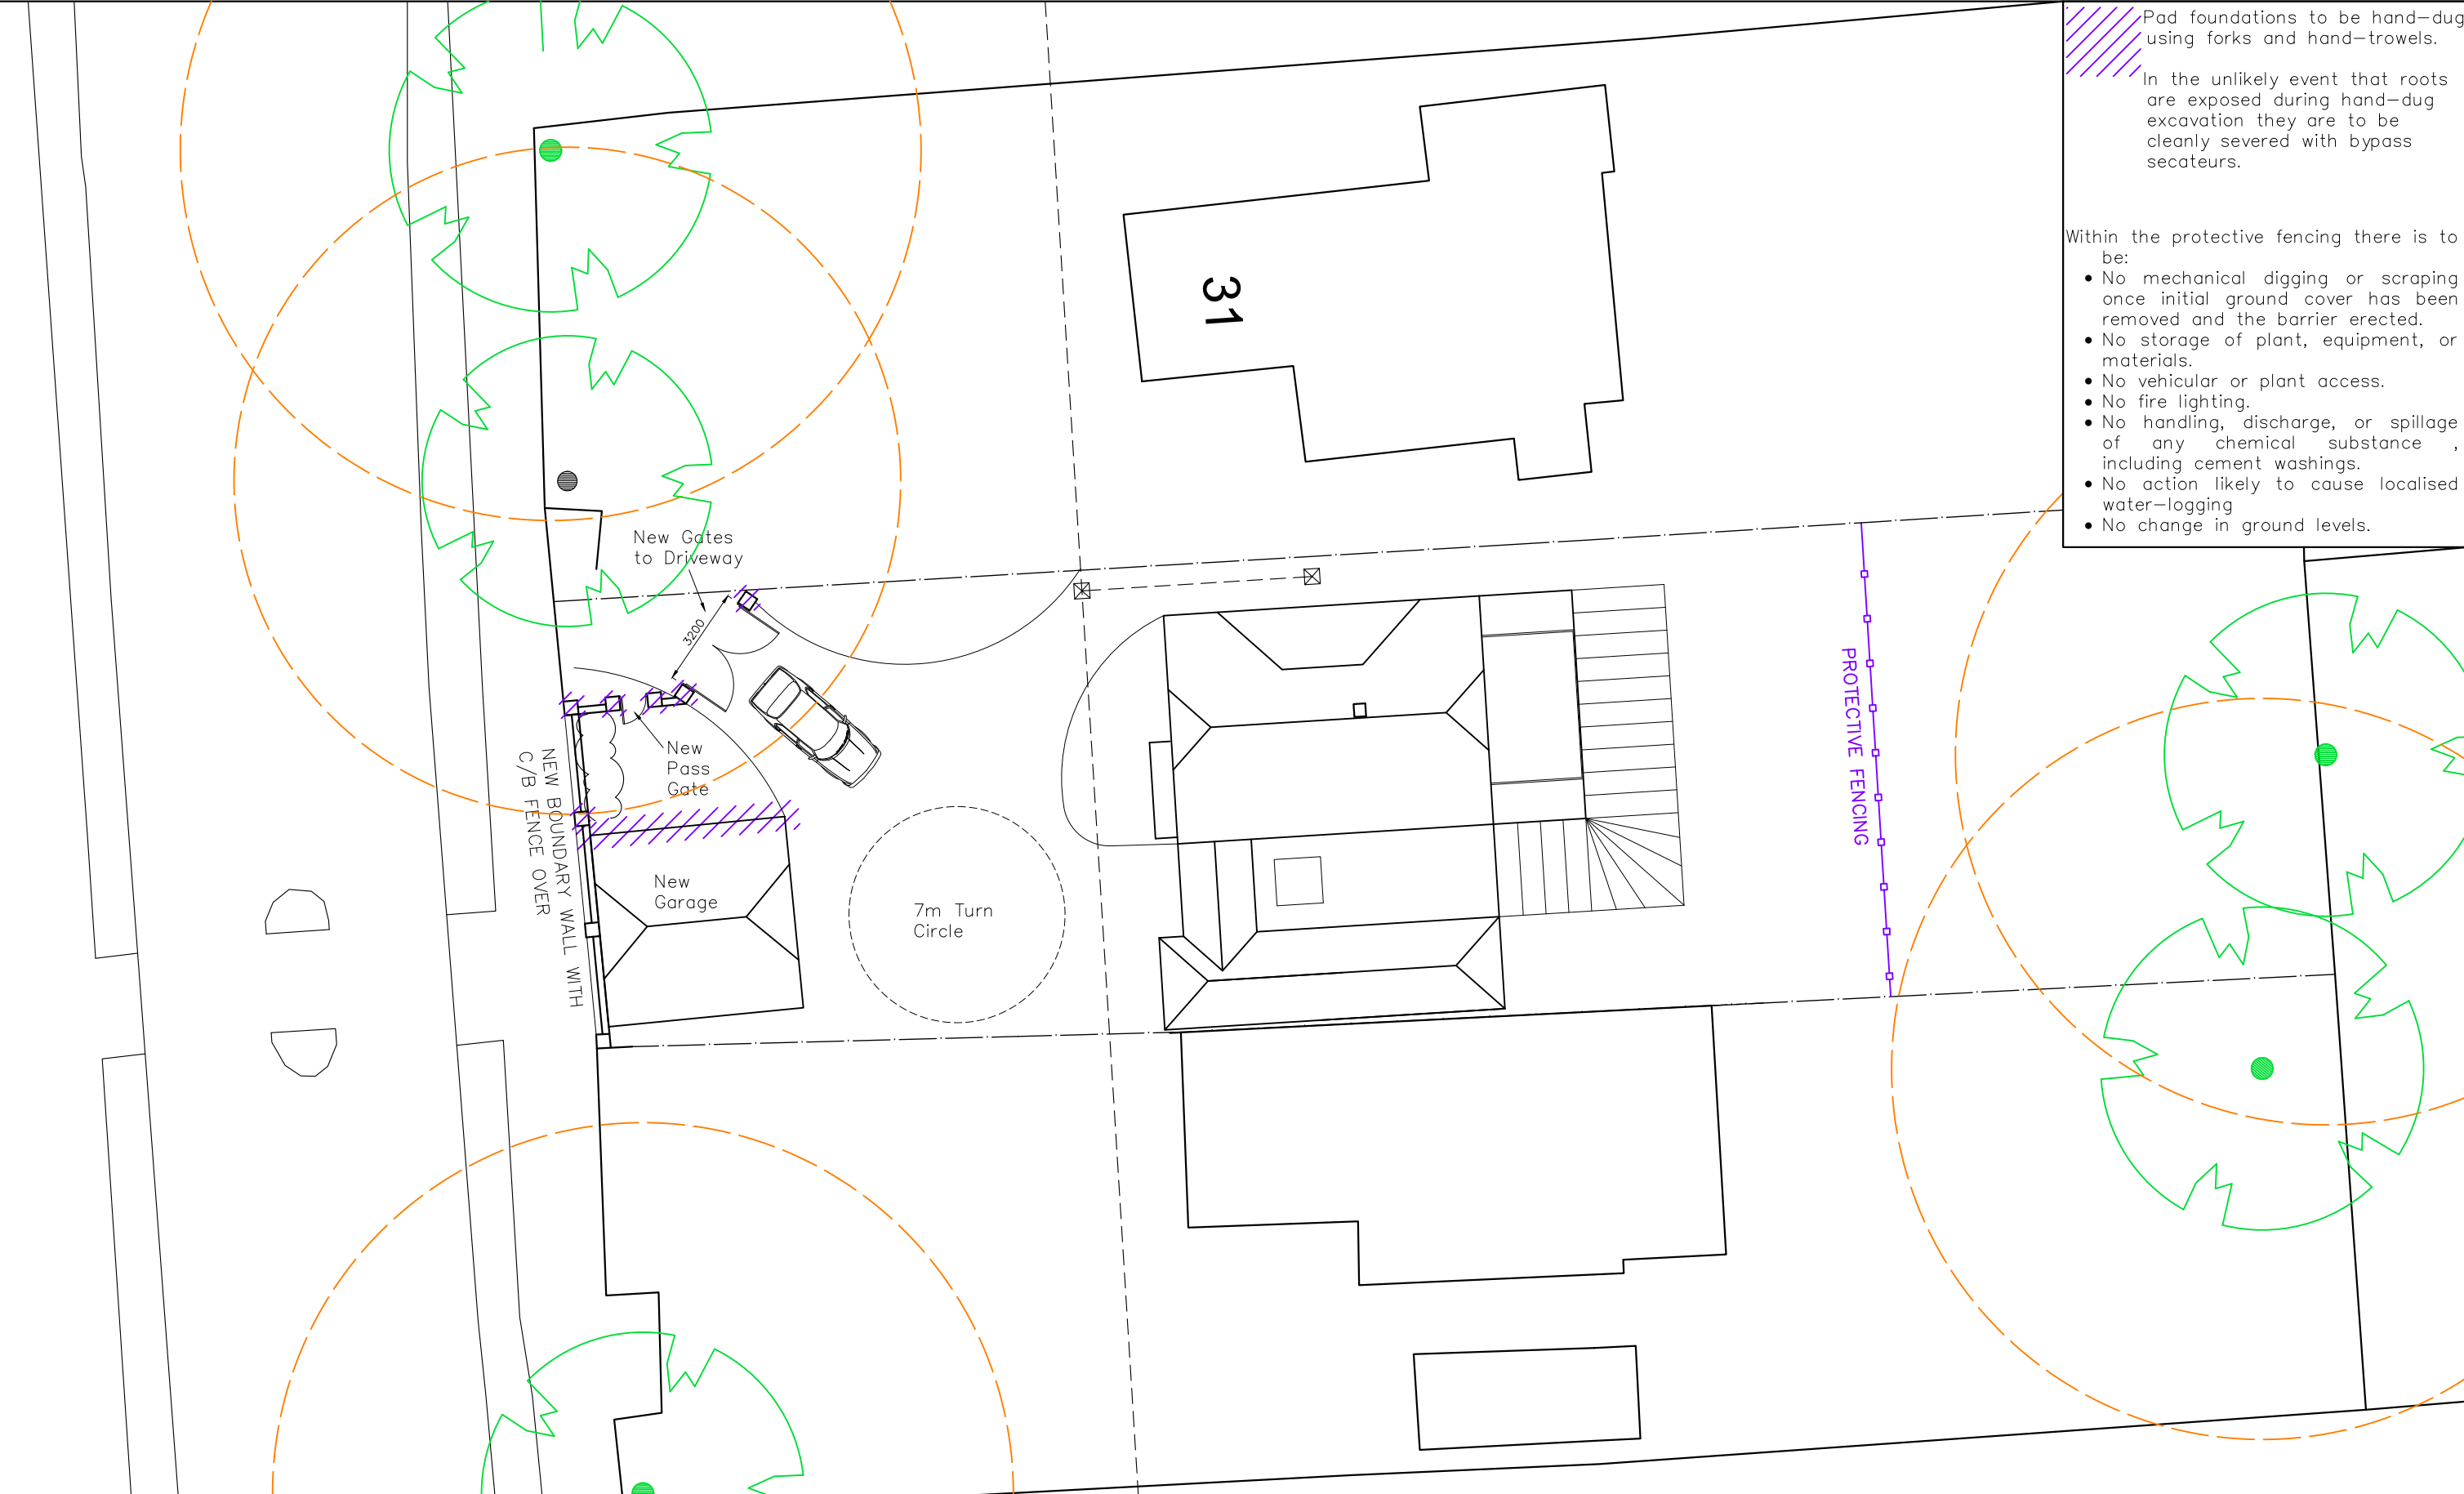

Pad foundations to be hand-dug using forks and hand-trowels.

In the unlikely event that roots are exposed during hand-dug excavation they are to be cleanly severed with bypass secateurs.

- Within the protective fencing there is to be:
- No mechanical digging or scraping once initial ground cover has been removed and the barrier erected.
 - No storage of plant, equipment, or materials.
 - No vehicular or plant access.
 - No fire lighting.
 - No handling, discharge, or spillage of any chemical substance, including cement washings.
 - No action likely to cause localised water-logging
 - No change in ground levels.

CAD

Critchley Architecture And Design Ltd.
Contact: 02392 474 919 | info@caad.online

The Old Brewery, 15E South Street, Havant, PO9 1BU



TREE PLAN

- Revisions
- a)
 - b)
 - c)
 - d)

33 Langstone Road
Havant
PO9 1RB

Scale A1=1:100, A3=1:200
Drawn OS/JHL
Date 12/06/2020

20002-103⁰

