

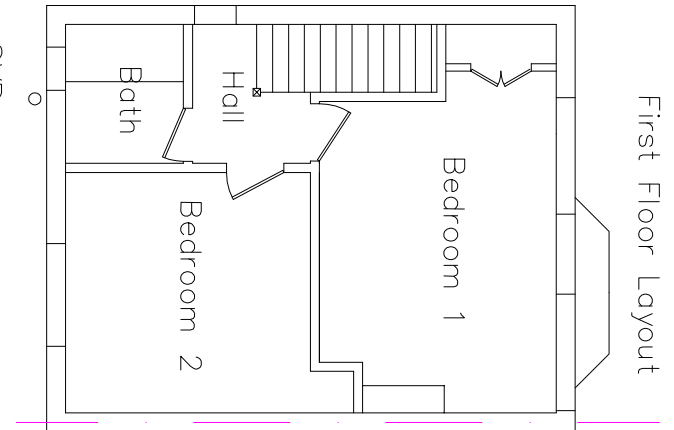
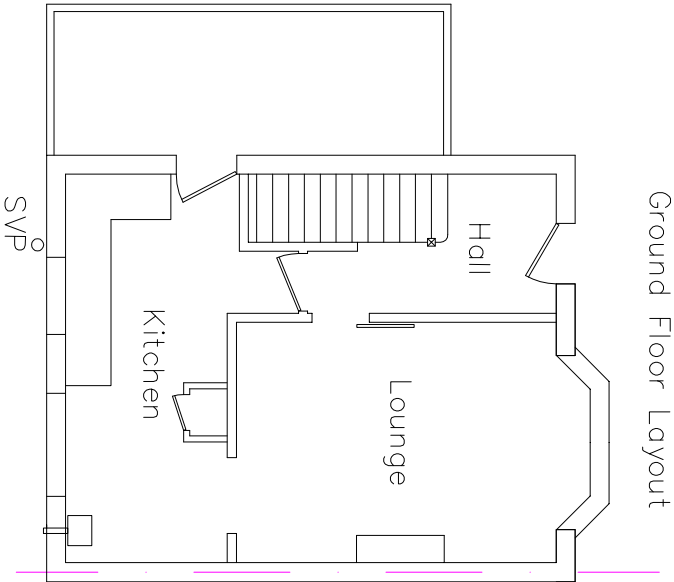


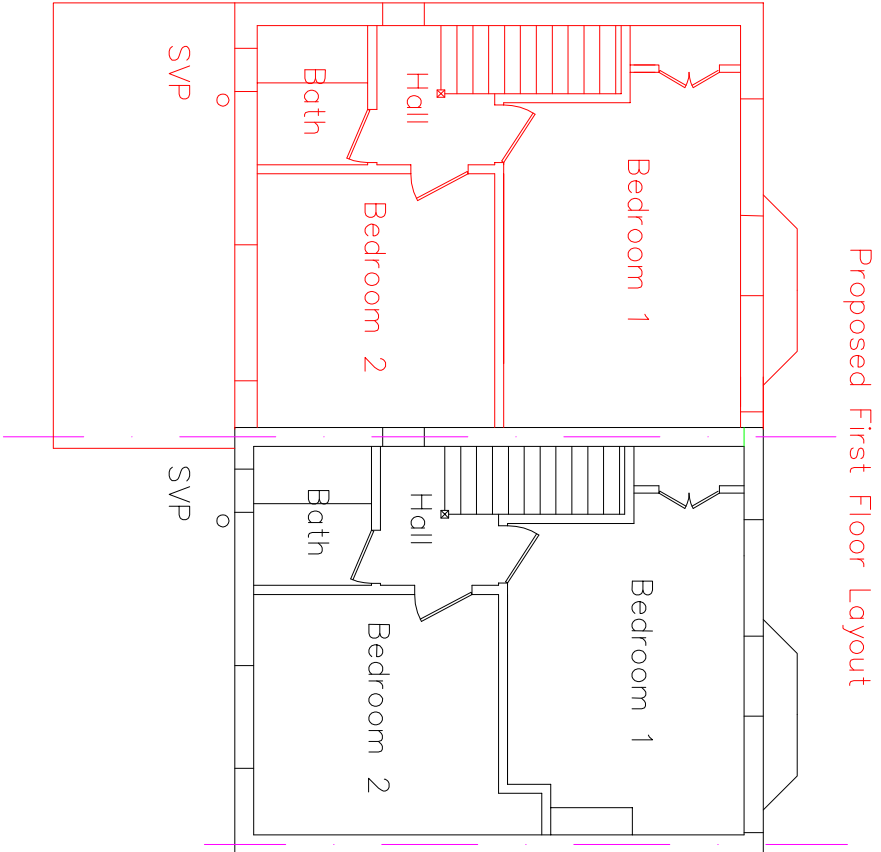

SCALE 1:100

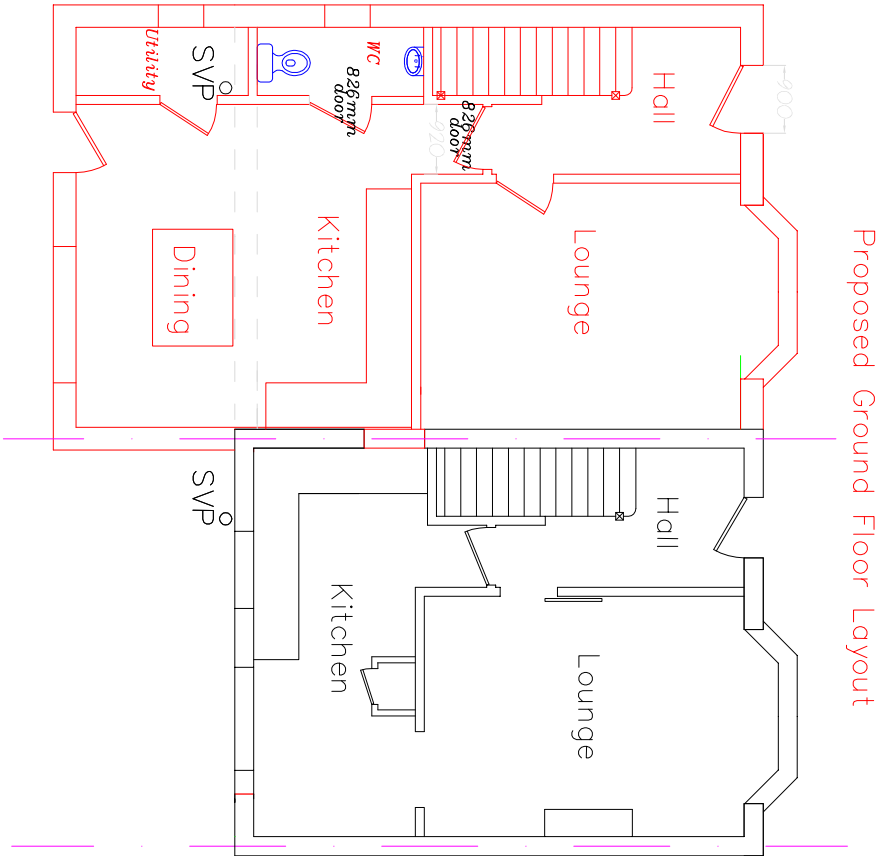

<i>MR & MRS KIRBY</i> <i>70 HICHLAWN WAY</i> <i>HAVANT</i> <i>HANTS</i> <i>P09 5BT</i>		<i>DRAWING NUMBER: 105</i>	<i>DATE 21/9/19</i>
<i>TITLE: EX AND PROPOSED</i> <i>PLAN VIEW</i>		<i>SCALE 1:100</i>	