


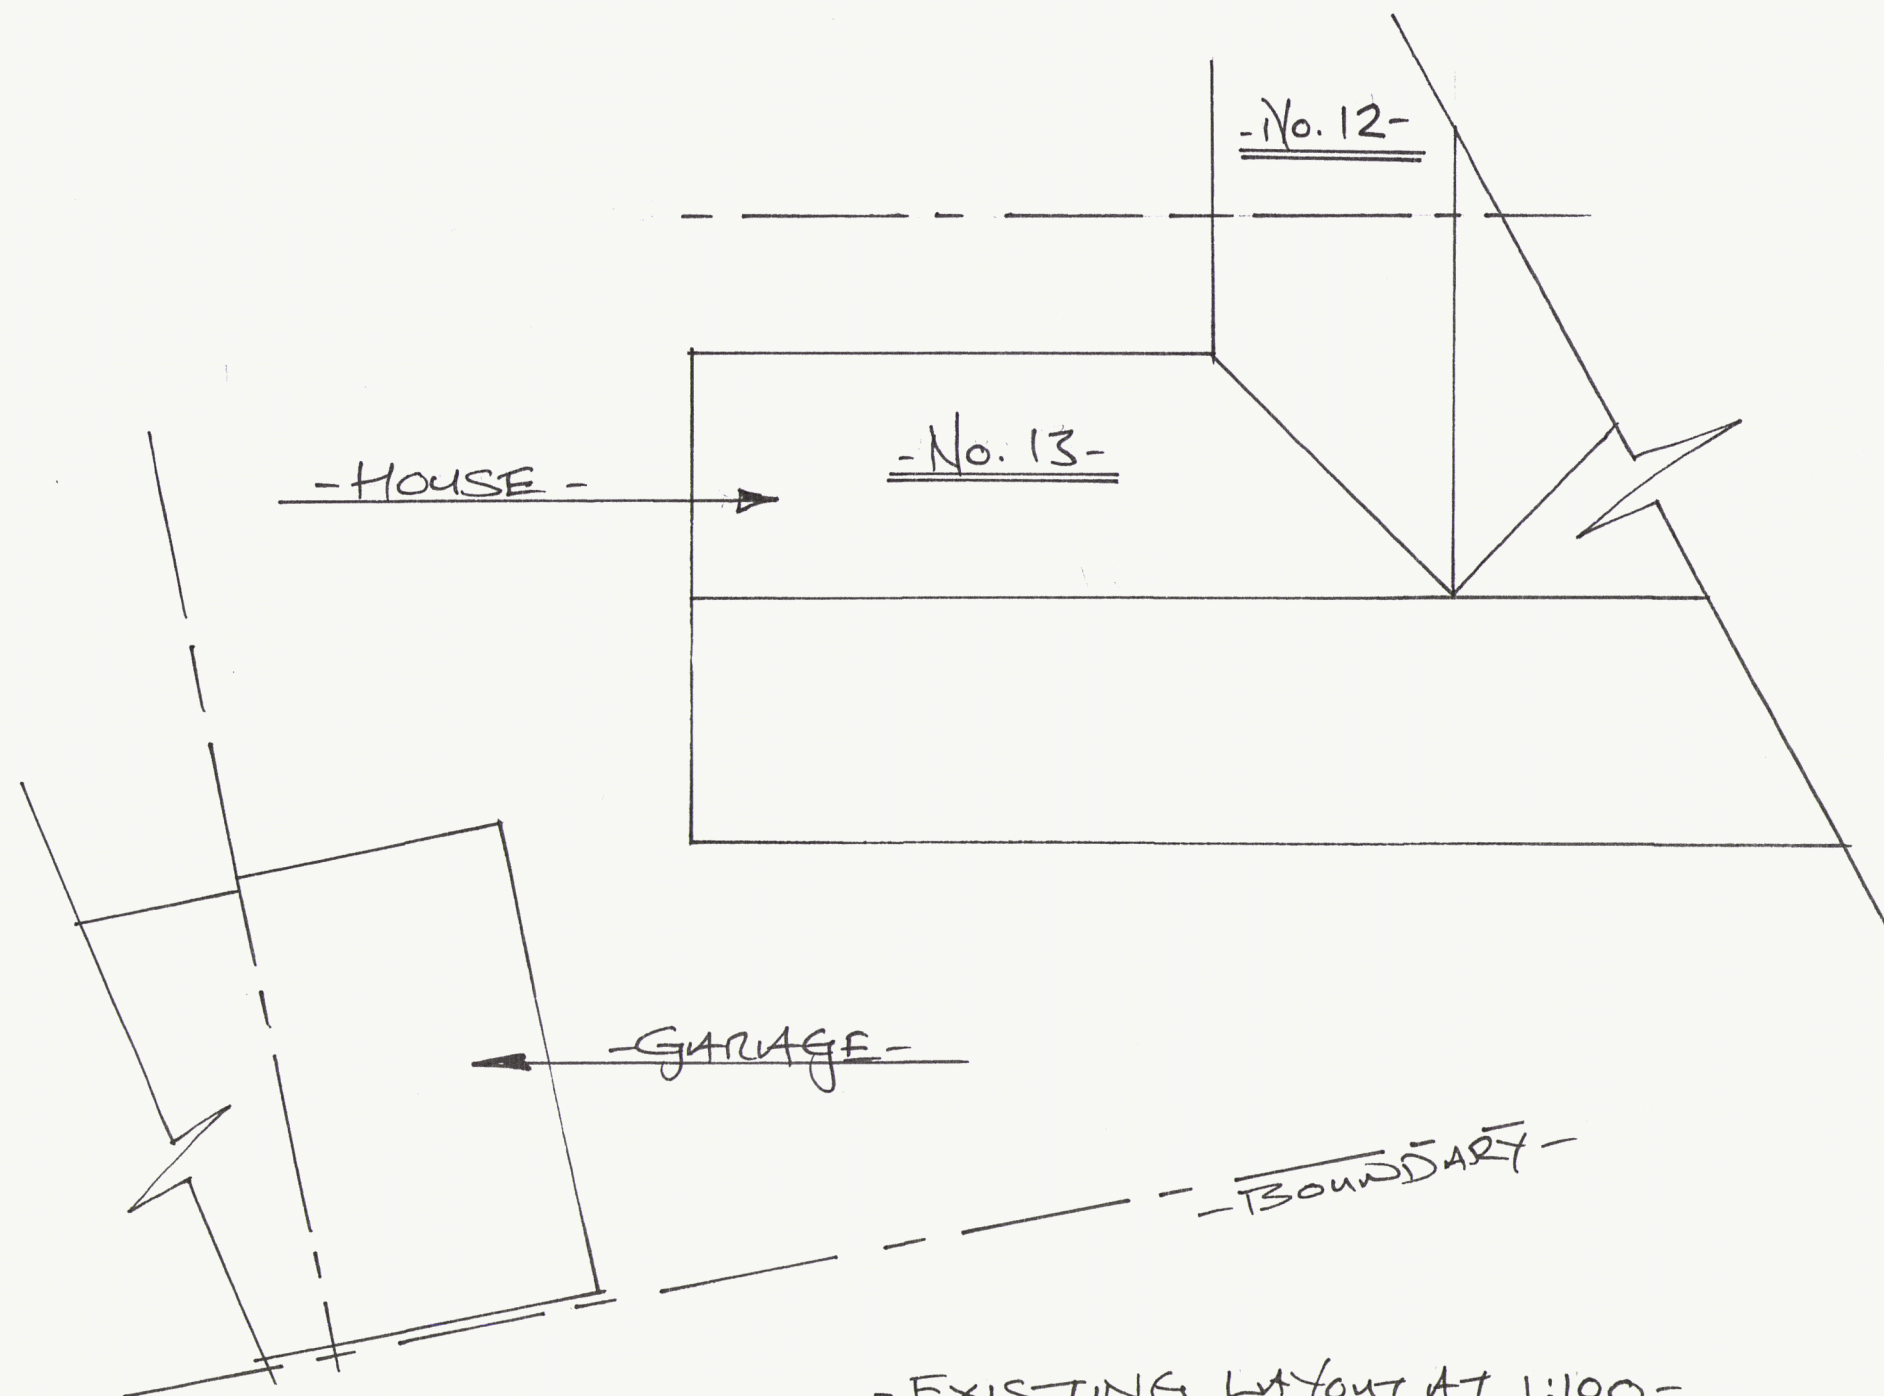

-EXISTING LAYOUT AT 1:100-

0 1 2 3 4 5 6 7 8 9 10m-
0.5

-13, KEATS CLOSE, WATERLOOVILLE, PO8 8JZ-

HAVANT BOROUGH
COUNCIL
24 APR 2020
RECEIVED