


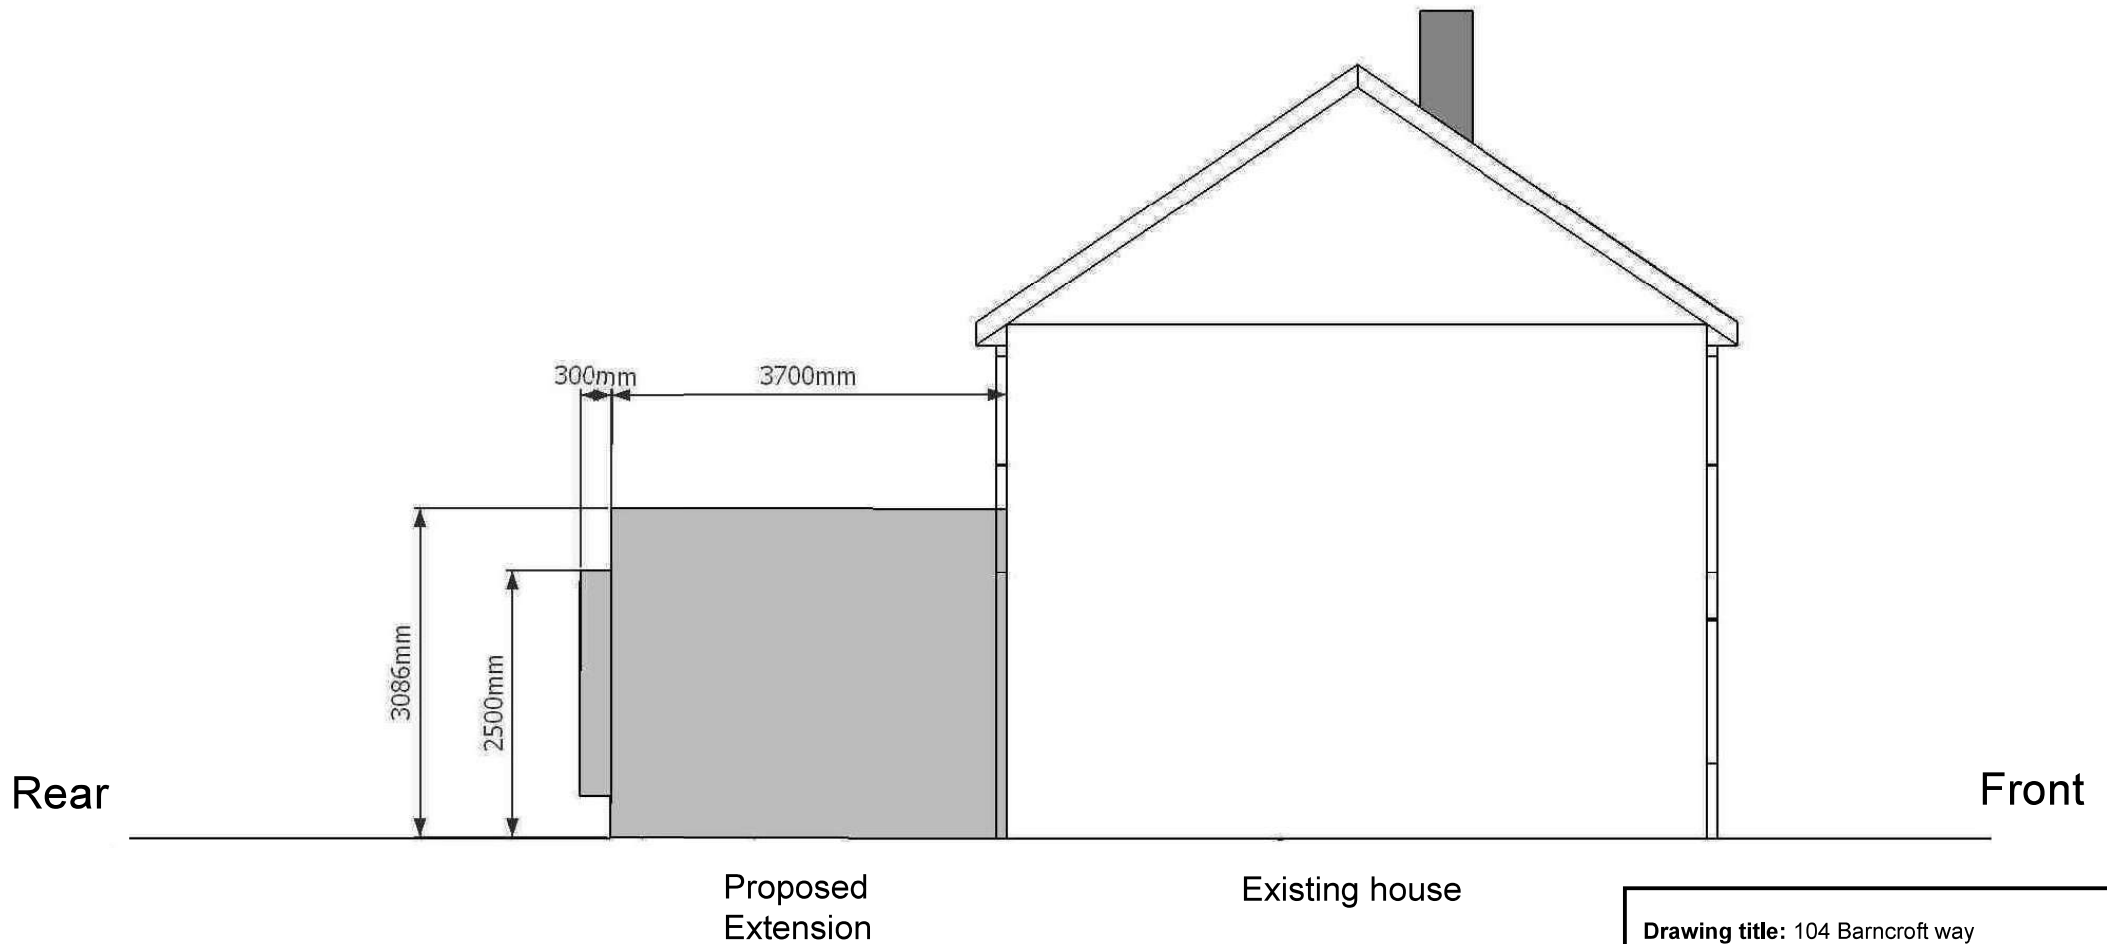

Side Elevation
View looking North - West

Drawing title: 104 Barncroft way
Havant PO9 3AH
- Side view
- Looking North West

Drawing set: Ground Floor Extension

Drawn: Jacek Kochmanski
Date: 31.07.2020 **Scale:** 1:50

Drawing format: A3 **Drawing No:** 6 of 9