



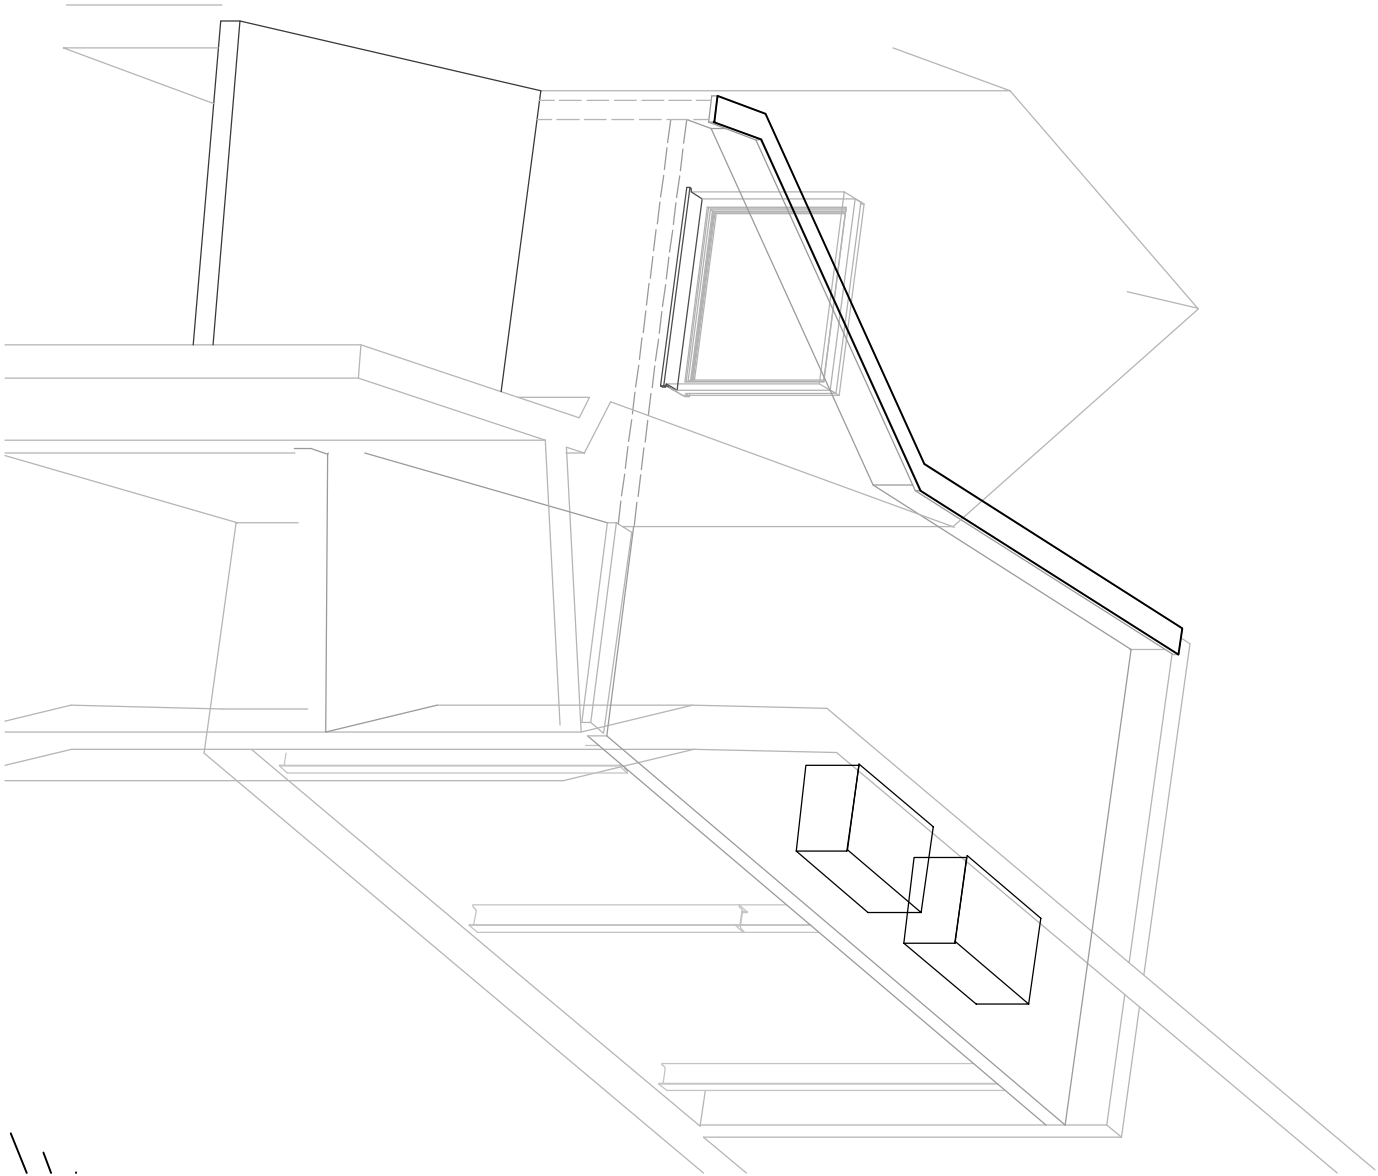

1
View 1

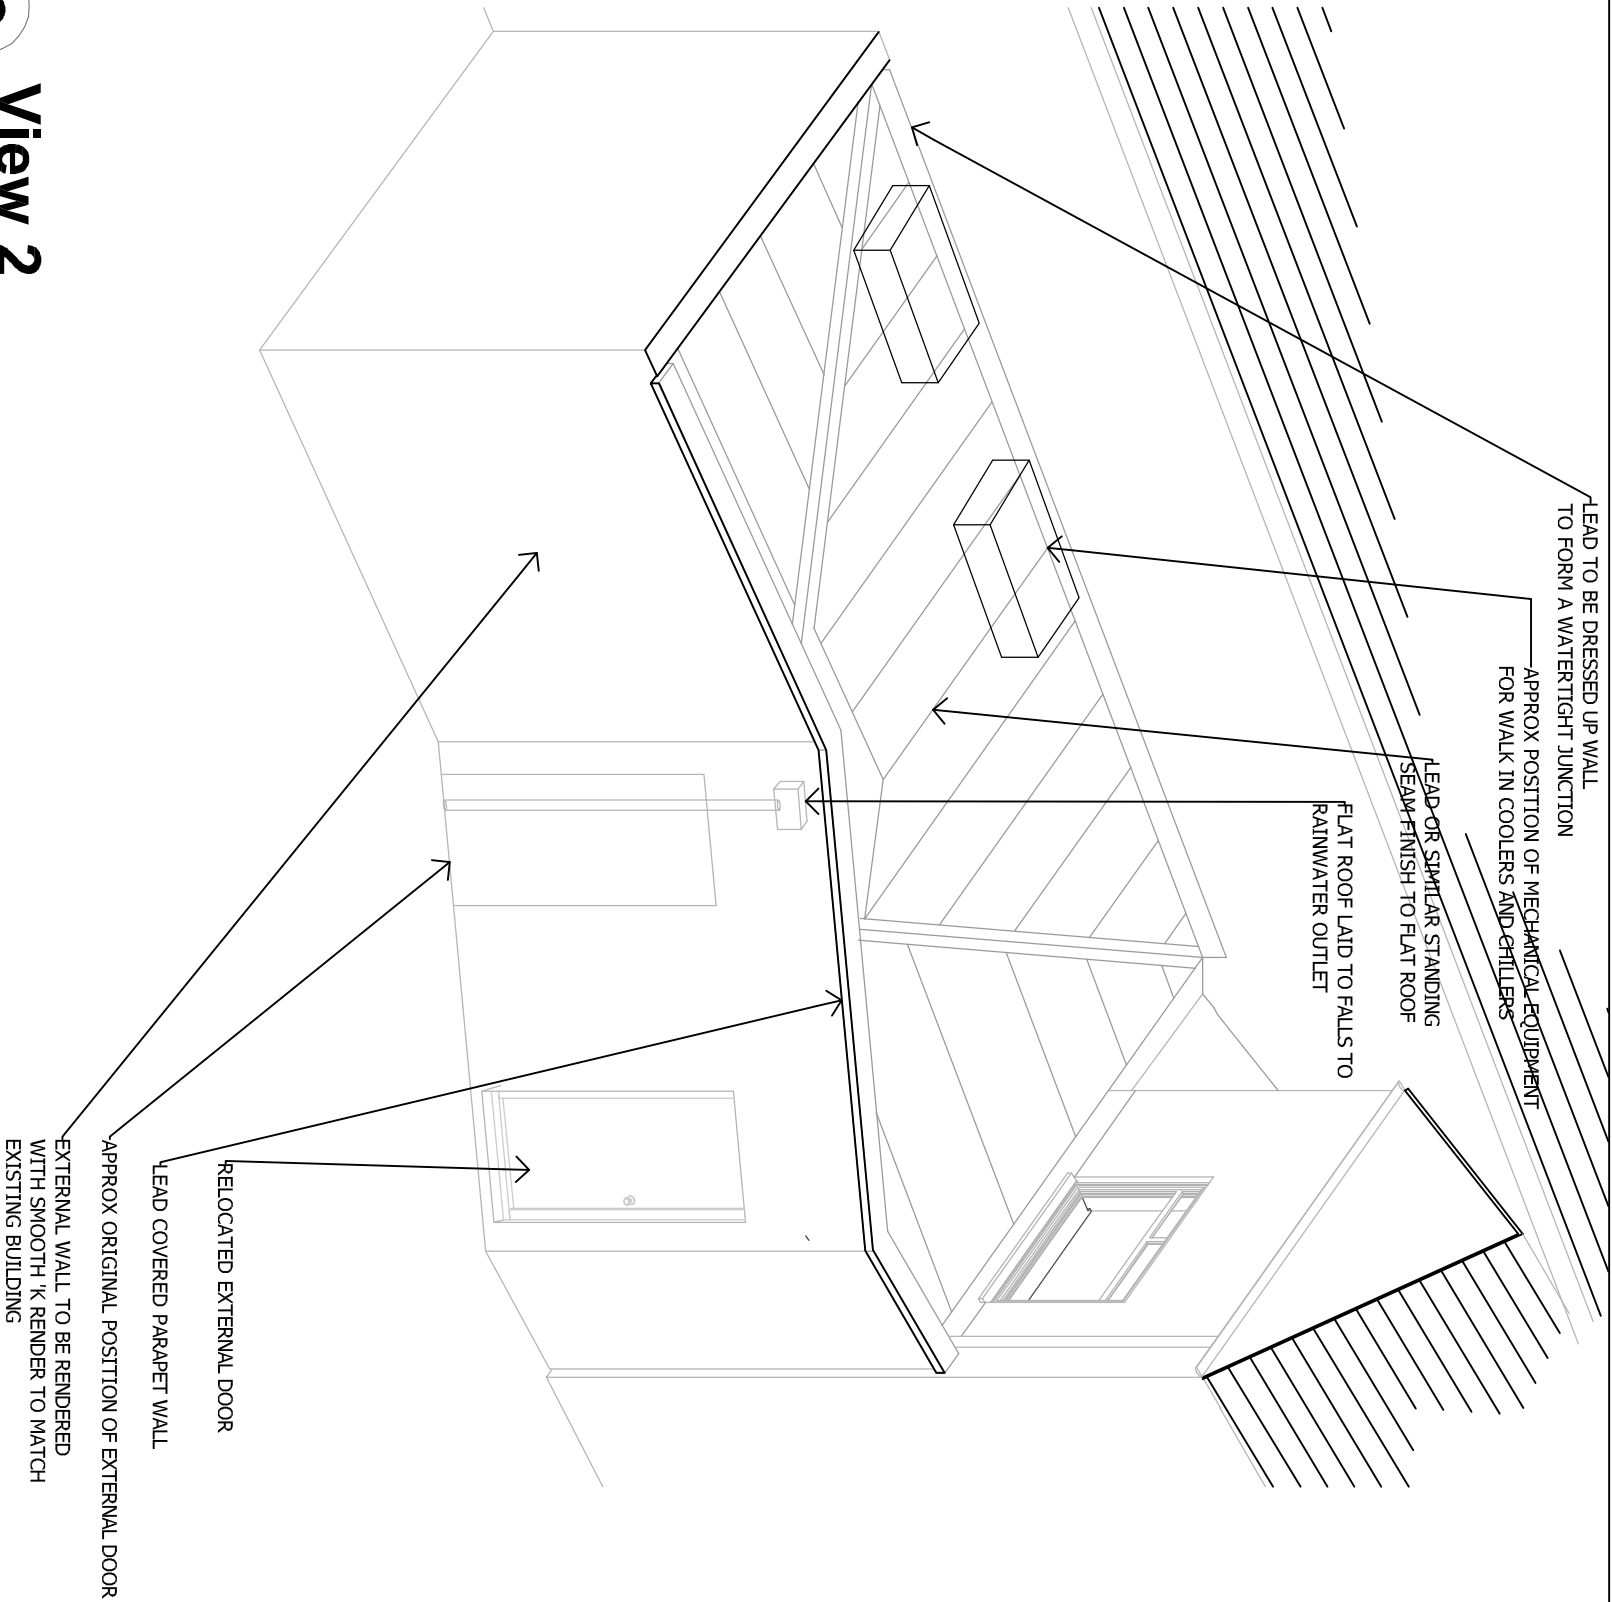

2
View 2



No.	Description	Date

Hazel Butler Architects Hazel Butler DIPARCH,ARB 24 Nightingale Close Rowlands Castle T:023 924 13680				PROJECT TREAGUST BUTCHERS 17 HIGH STREET EMSWORTH		CLIENT MR TREAGUST AND MRS CHARLTON			
CODE	STATUS	SUITABILITY DESCRIPTION	PURPOSE OF ISSUE	SHEET		Date 28 NOVEMBER 2019	Project number 08-19	Scale (@ A3)	REV
				3D VIEWS OF PROPOSED FLAT ROOF		Drawn by HB	DRAWING NUMBER 08-19-A-DR-204		
						Checked by HB			