


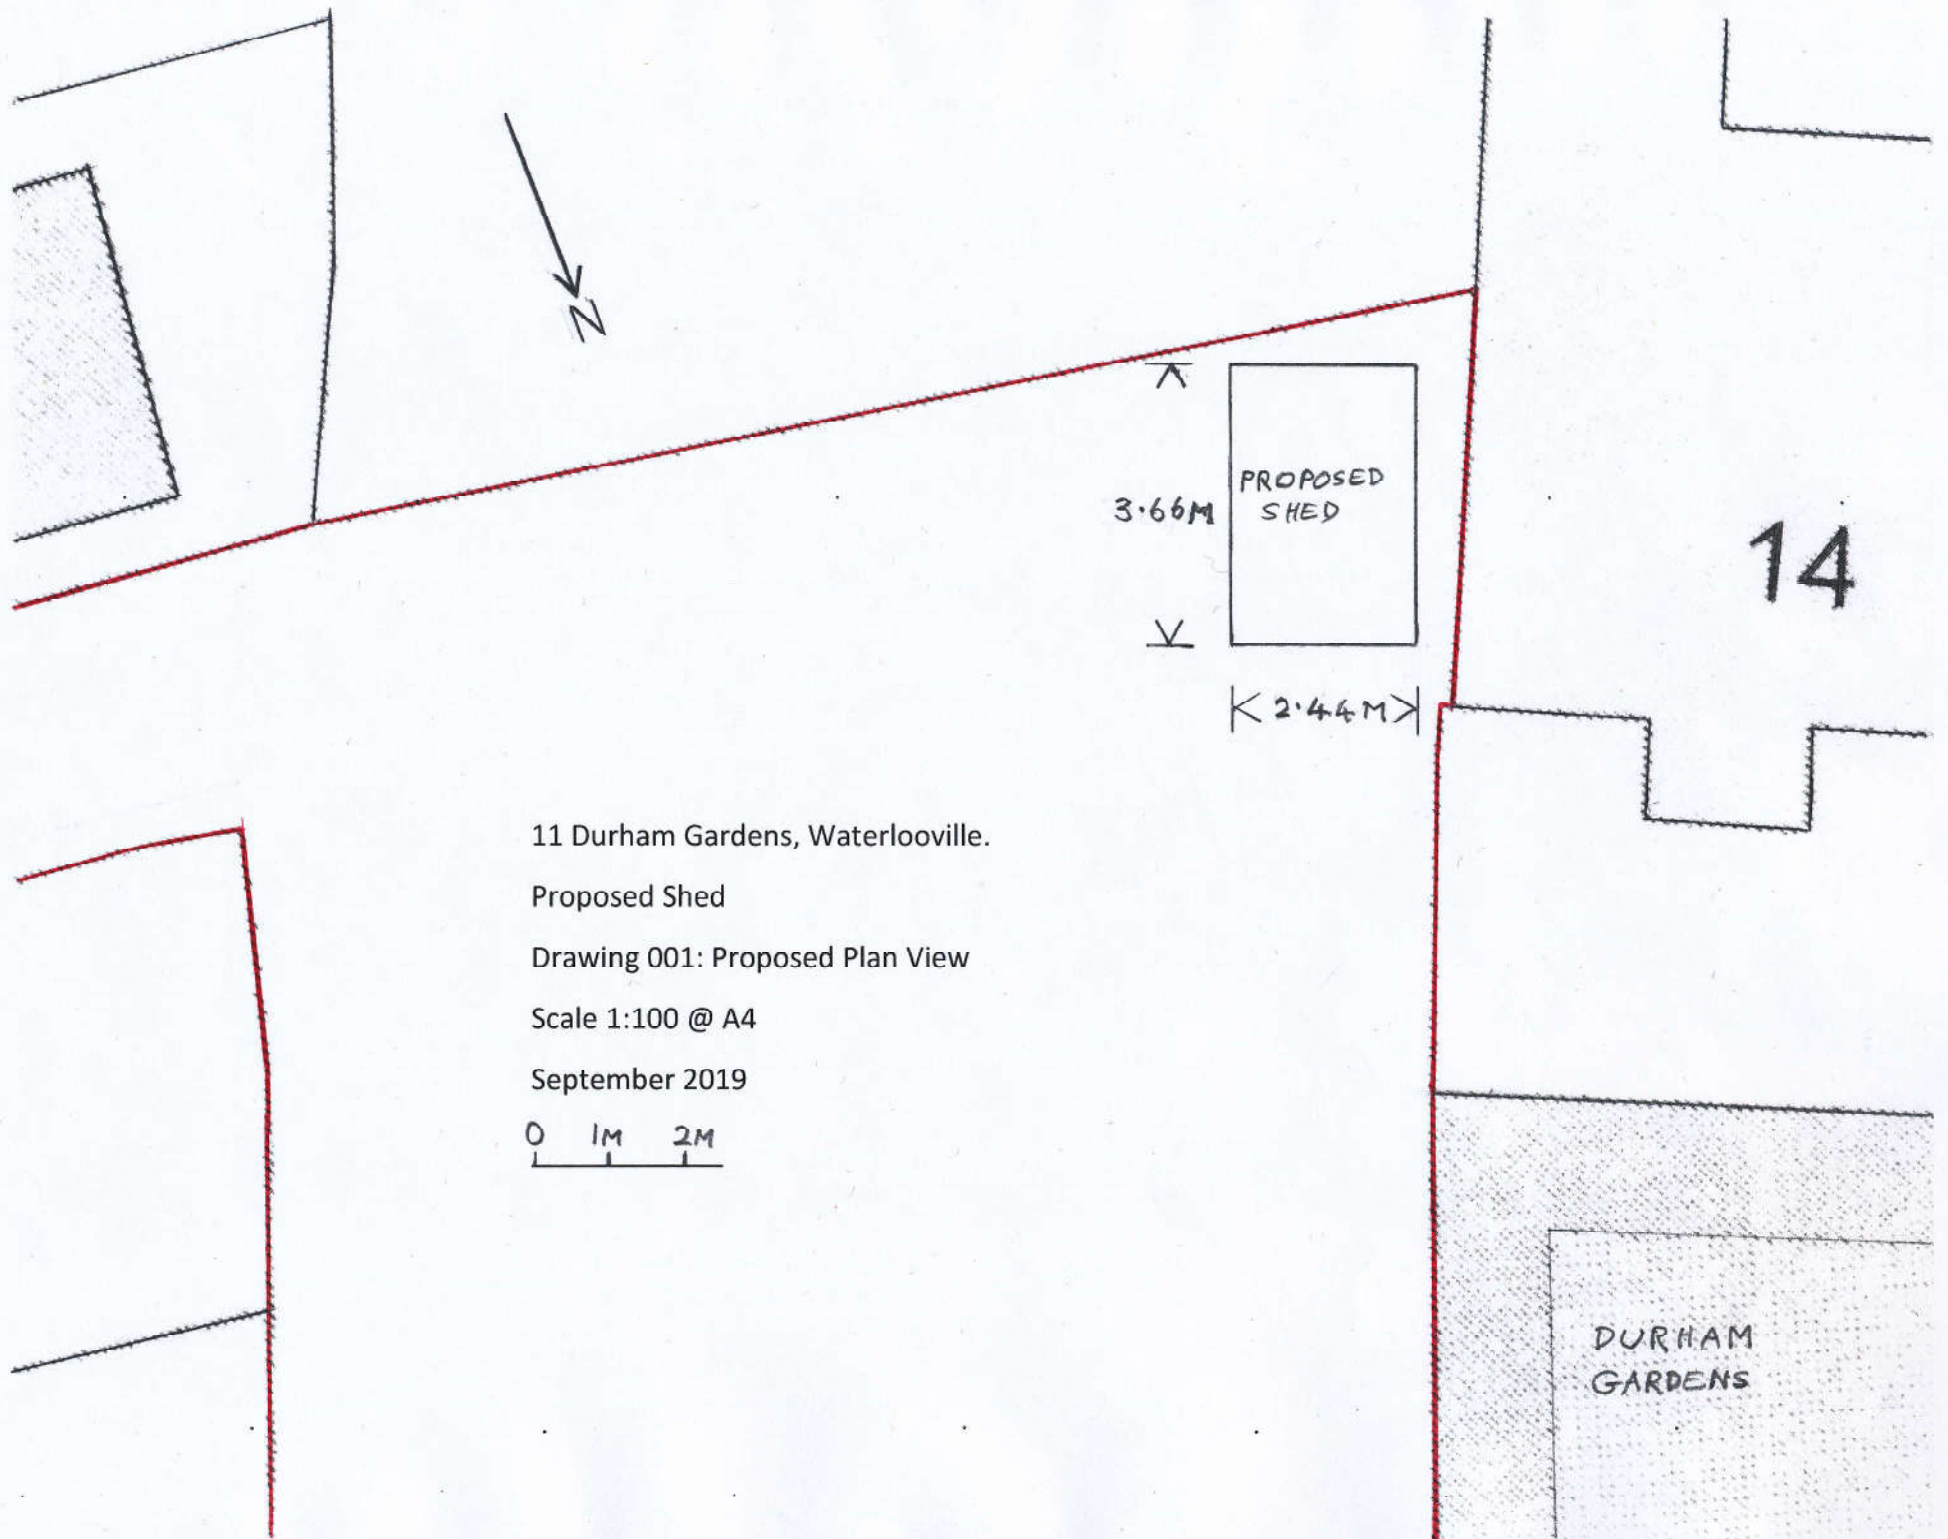

11 Durham Gardens, Waterloooville.

Proposed Shed

Drawing 001: Proposed Plan View

Scale 1:100 @ A4

September 2019

0 1M 2M

DURHAM
GARDENS