

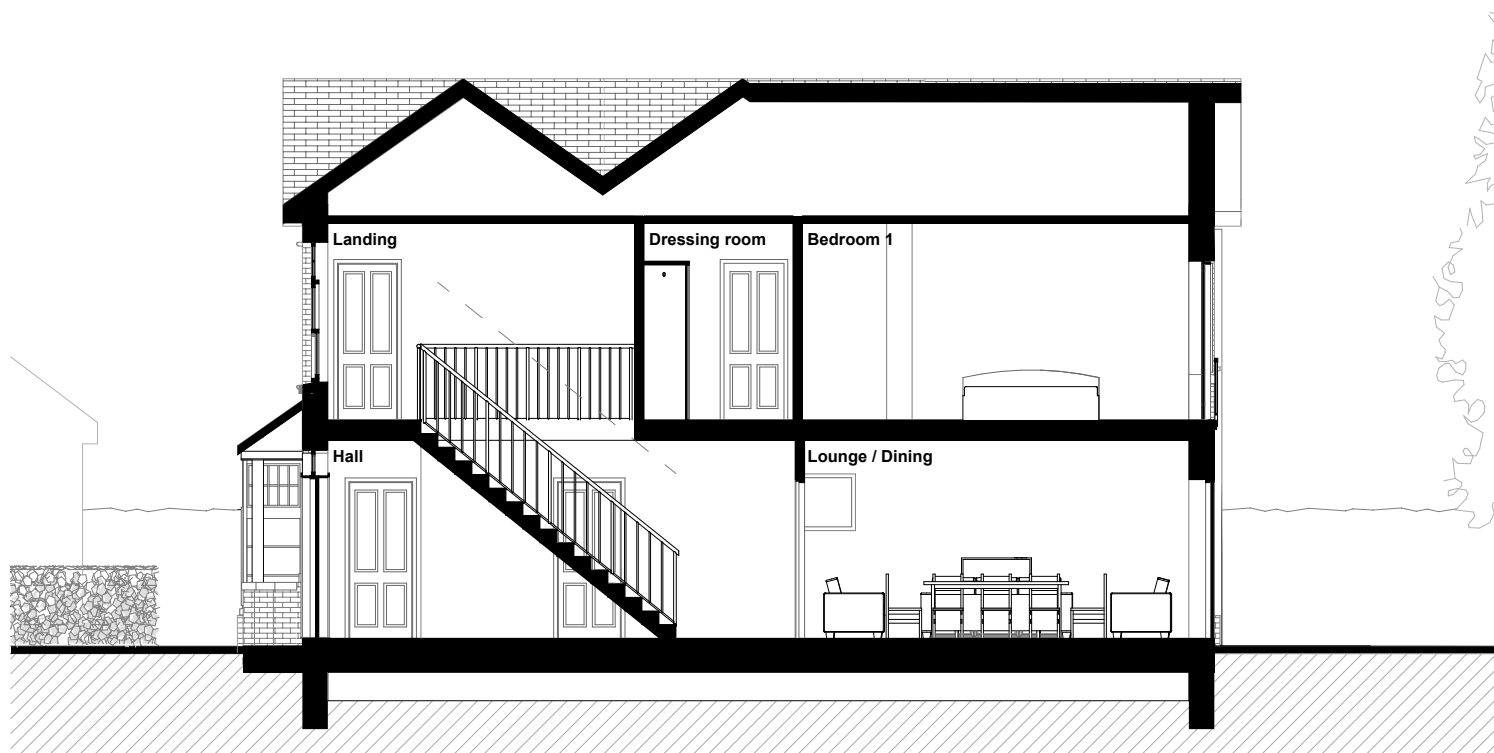


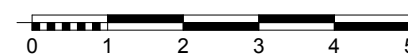

Section A-A

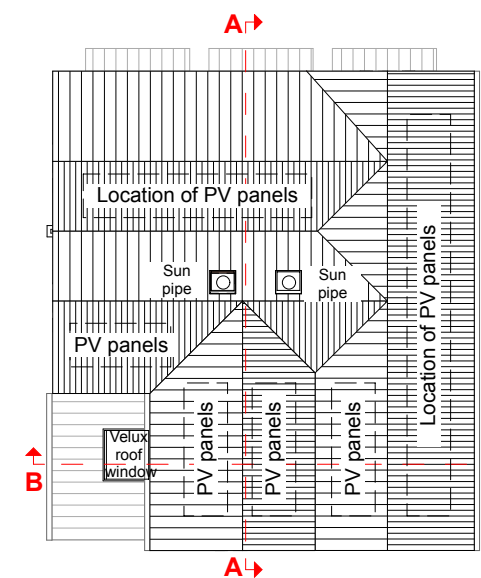

Section B-B

B 11.06.20 Chimney removed
A 28.05.20 New door added to section

Client
Ivy Lodge
5 Fourth Avenue
Havant
New Build House

Architect
Innovate 4 Limited
Studio 2, Villiers Road
Southsea, Hampshire
PO5 2HG
www.innovate4.com

Drawing
Proposed Sections
Scale
1:100@A3

Drawing No. **PL 08** Status **Planning** Revision **B**