
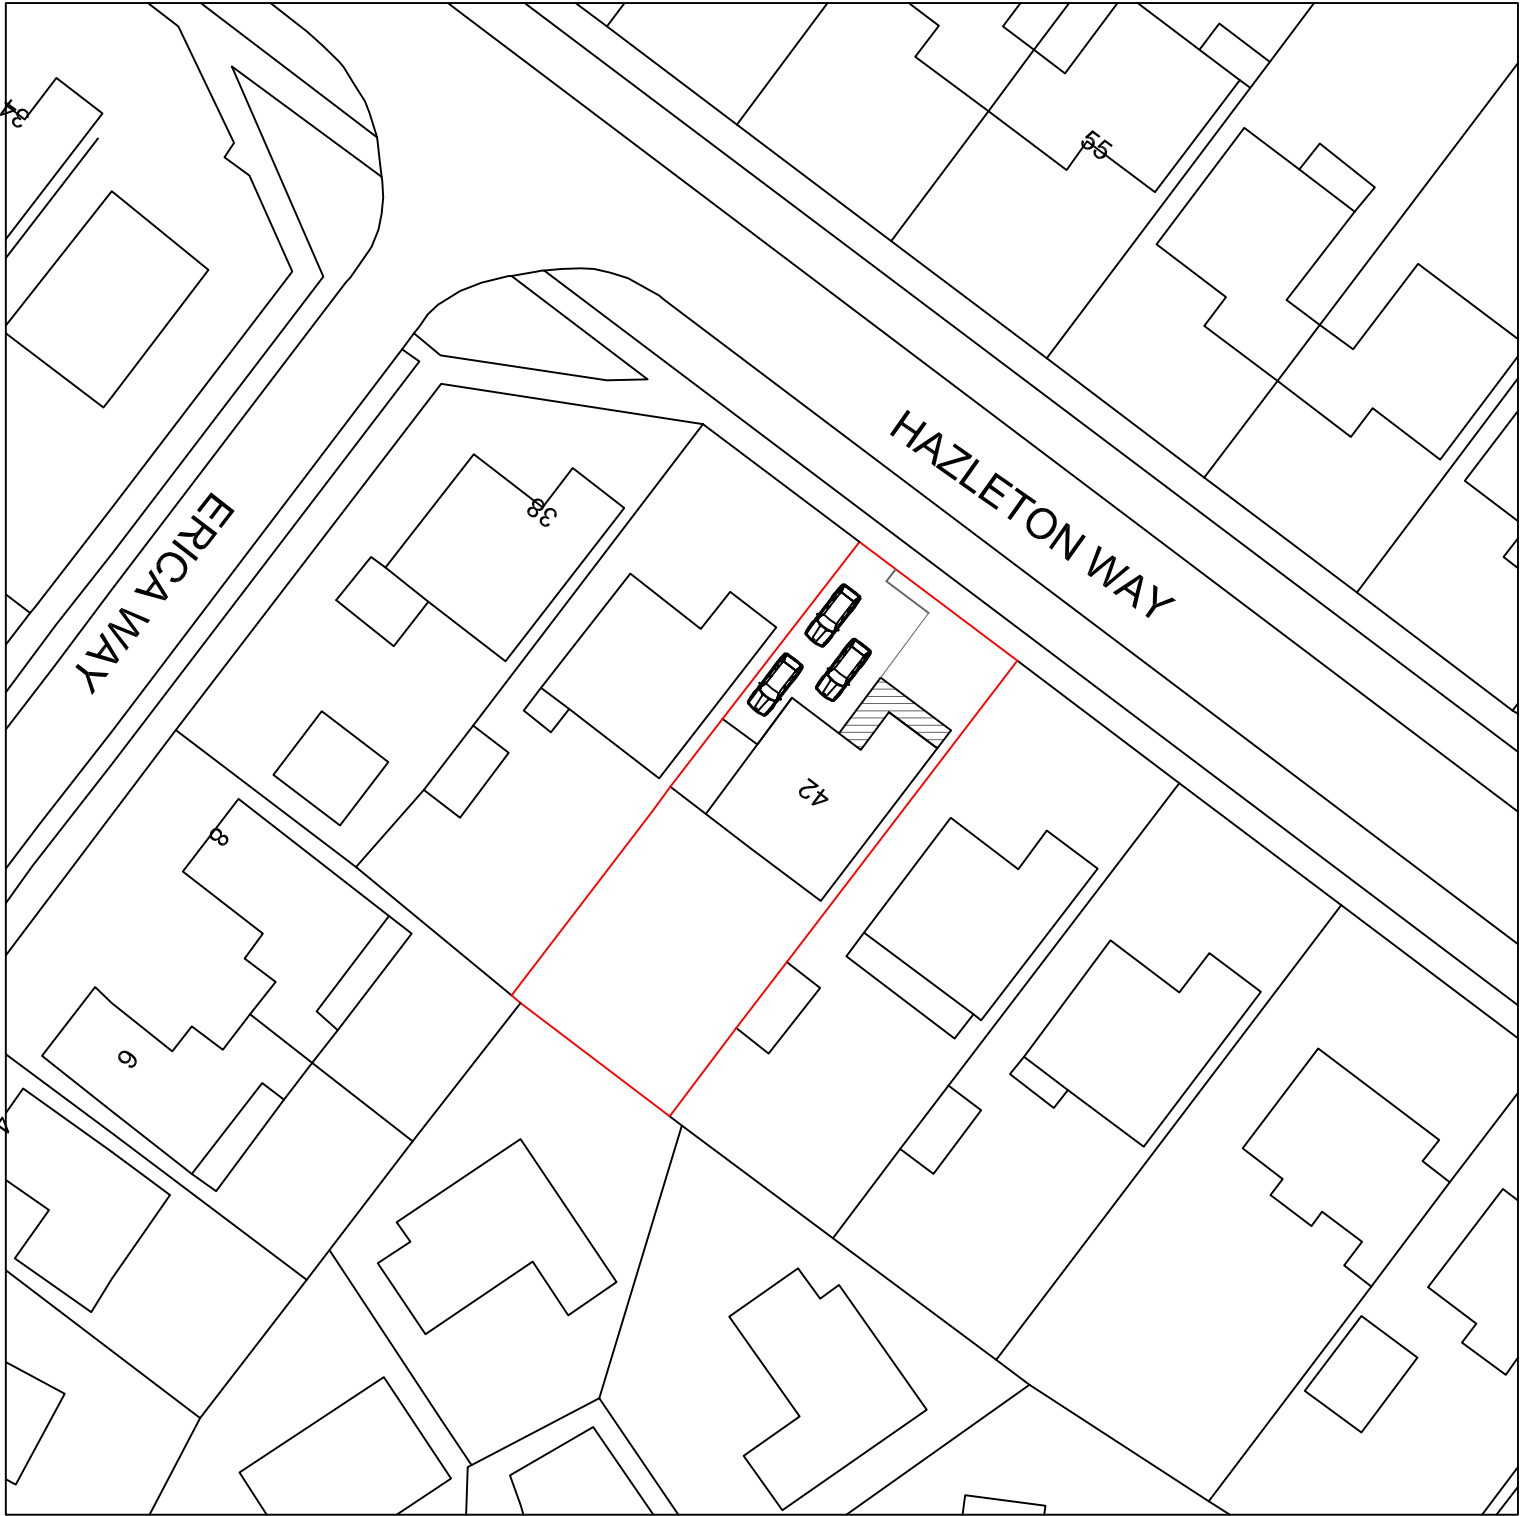
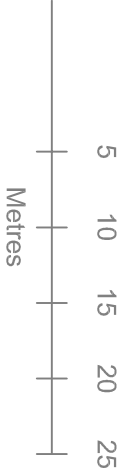


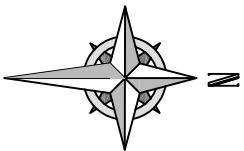

Your Home Plans Ltd Chichester Enterprise Centre, Terminus Road, Chichester, PO19 8TX 01243 963247 june@yourhomeplans.co.uk		42 Hazleton Way Waterlooville Hampshire PO8 9BT	
Block Plan			
Project Number: 42HAZ-19		Drawing No: B01	
Date: 11th September 2019			
Drawn By: Your Home Plans Ltd			
Checked By: JEG		Scale: 1:500 A3	