



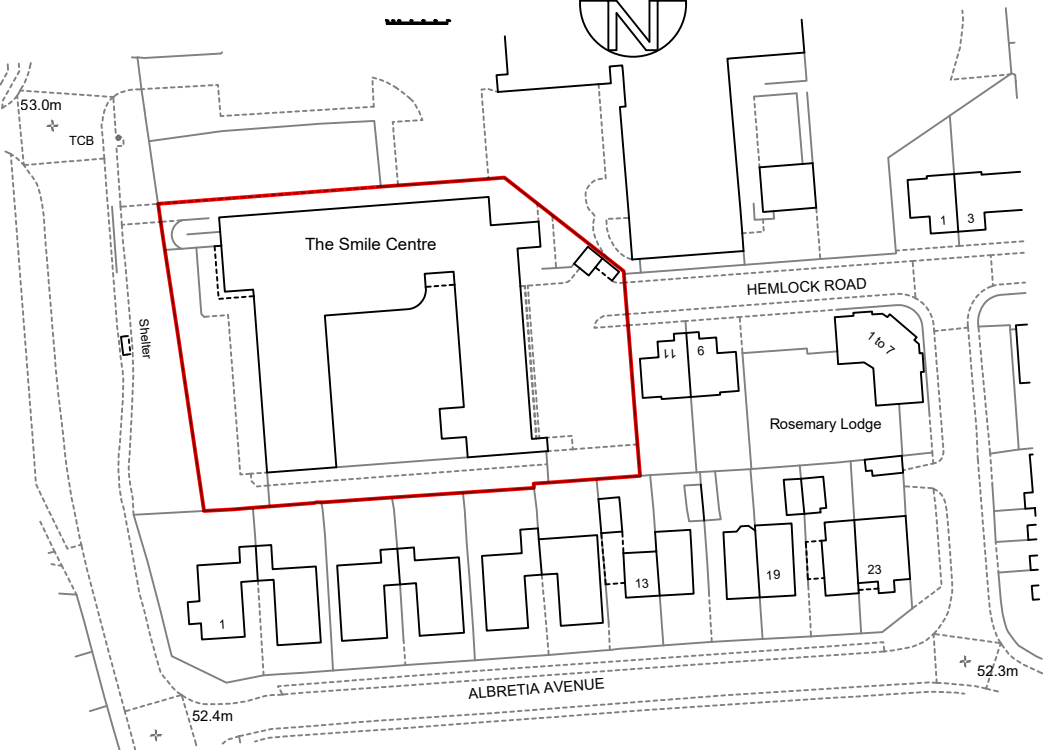

1:1250

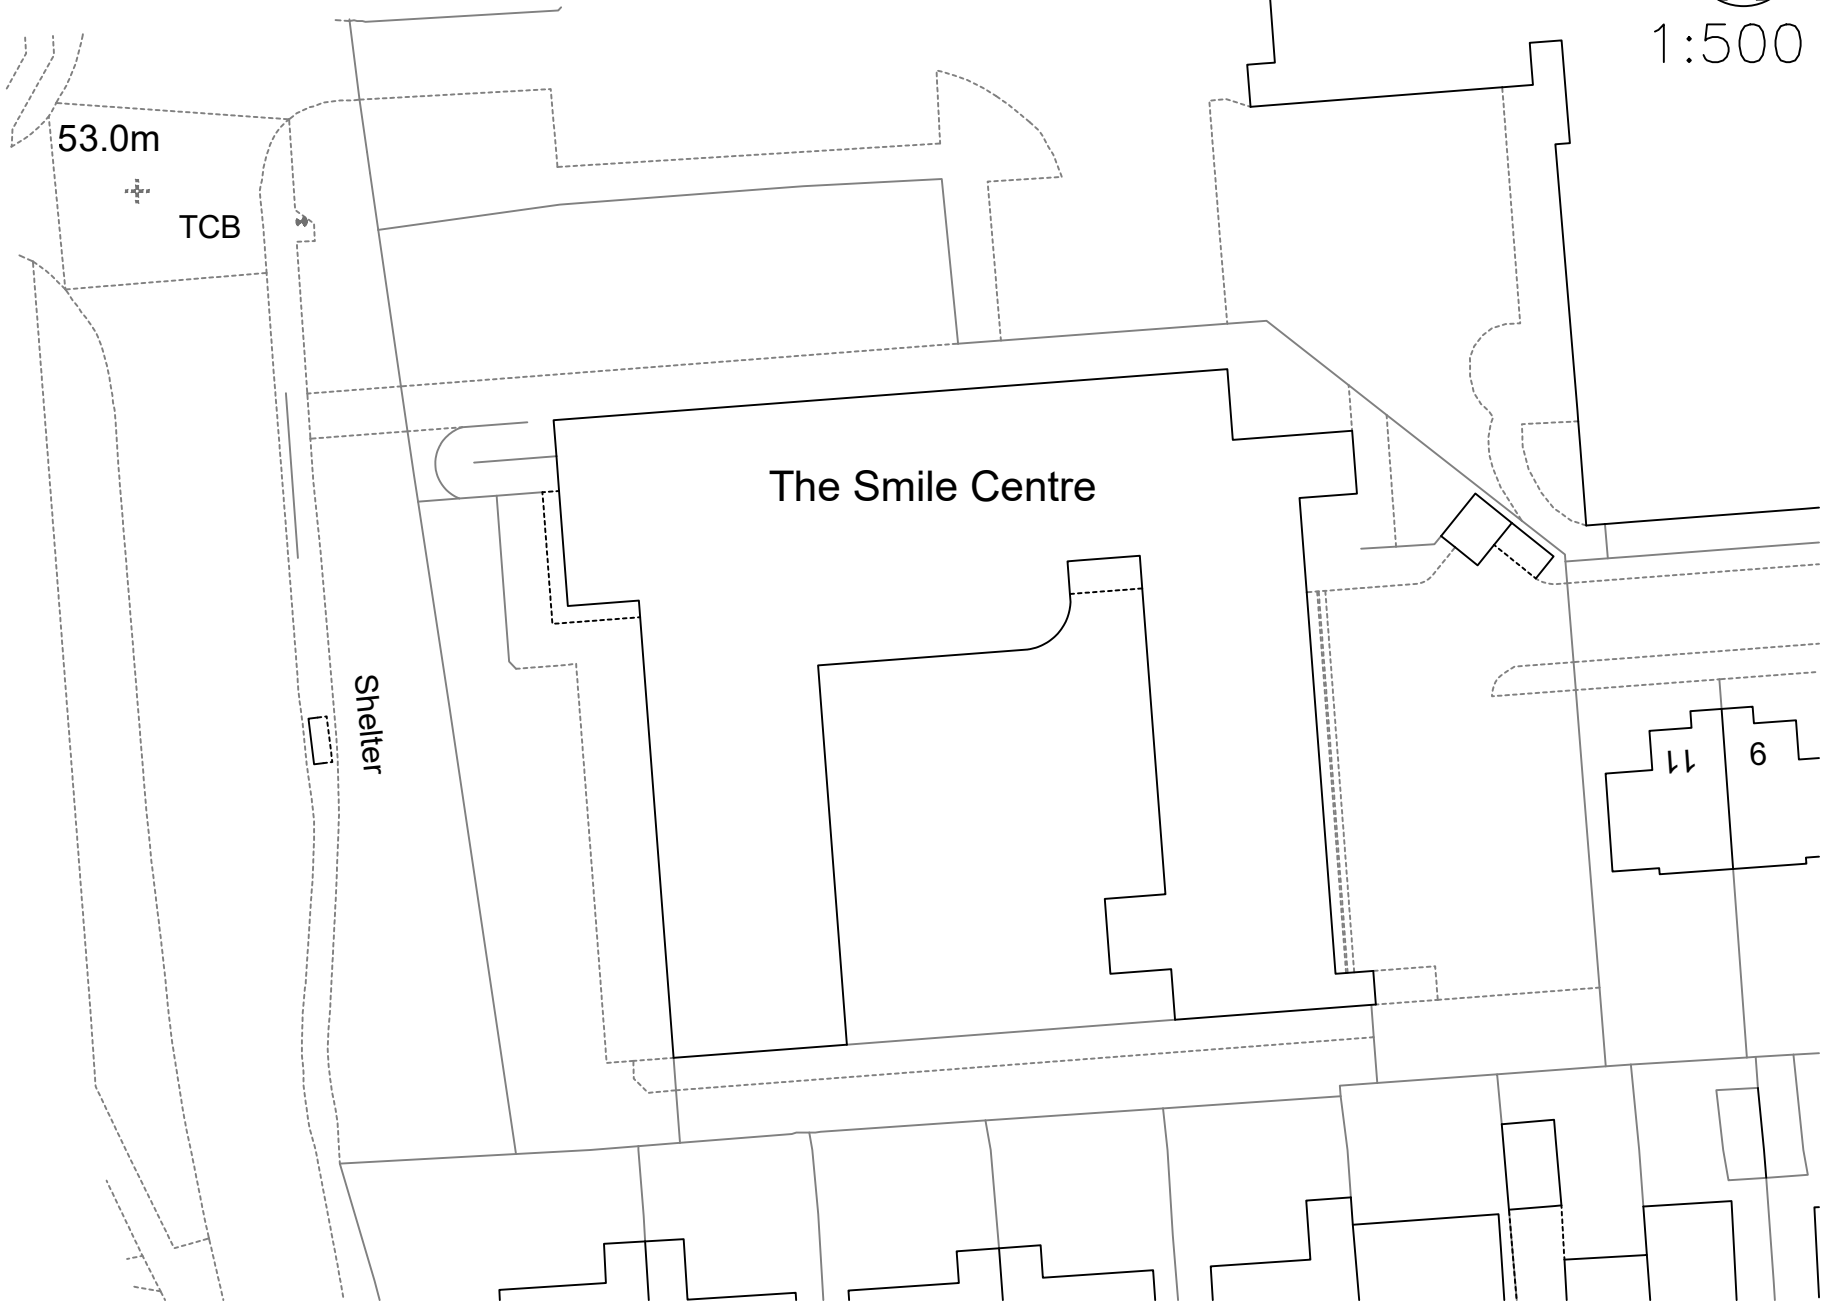

1:500



Amendments / Notes

Rev.	Details	By
------	---------	----

1. DO NOT SCALE FROM THIS DRAWING
2. Information on underground services is believed to be correct but no guarantee is given or implied.

Project:
Alterations and Refurbishment

Location:
The Smile Centre, Hemlock Rd
Waterlooville

Title:
Site & Location Plans



Hilltop House
Ashton Road, Hartwell
Northamptonshire, NN7 2EY

Drawn By: VF	Checked By:
Approved By:	Date: April 20
Scale: 1:500 & 1:1250	Alt: A3
Dwg No.: 03	Rev. No.: C