



0 4 8 12 16 20

PHYSICAL SCALE IN METERS @ 1:200

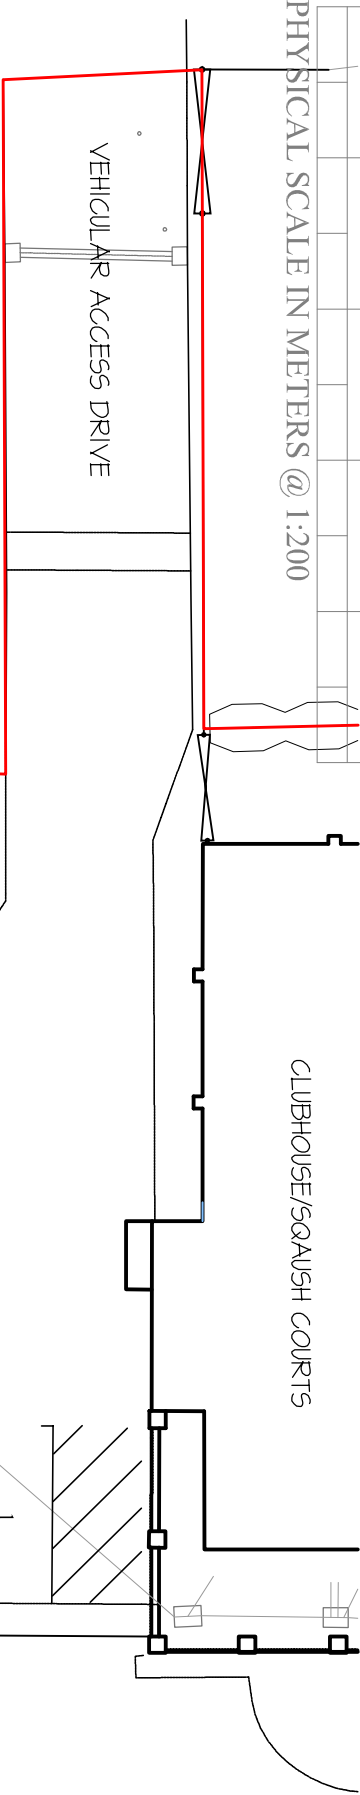

NOTES:
This drawing has been produced solely for PLANNING/DESIGN.
Do not Scale from this Drawing except for planning purposes.
Any change shown is presumed and to be checked on site before commencement of works.
This drawing is the copyright of MF Designs Ltd.

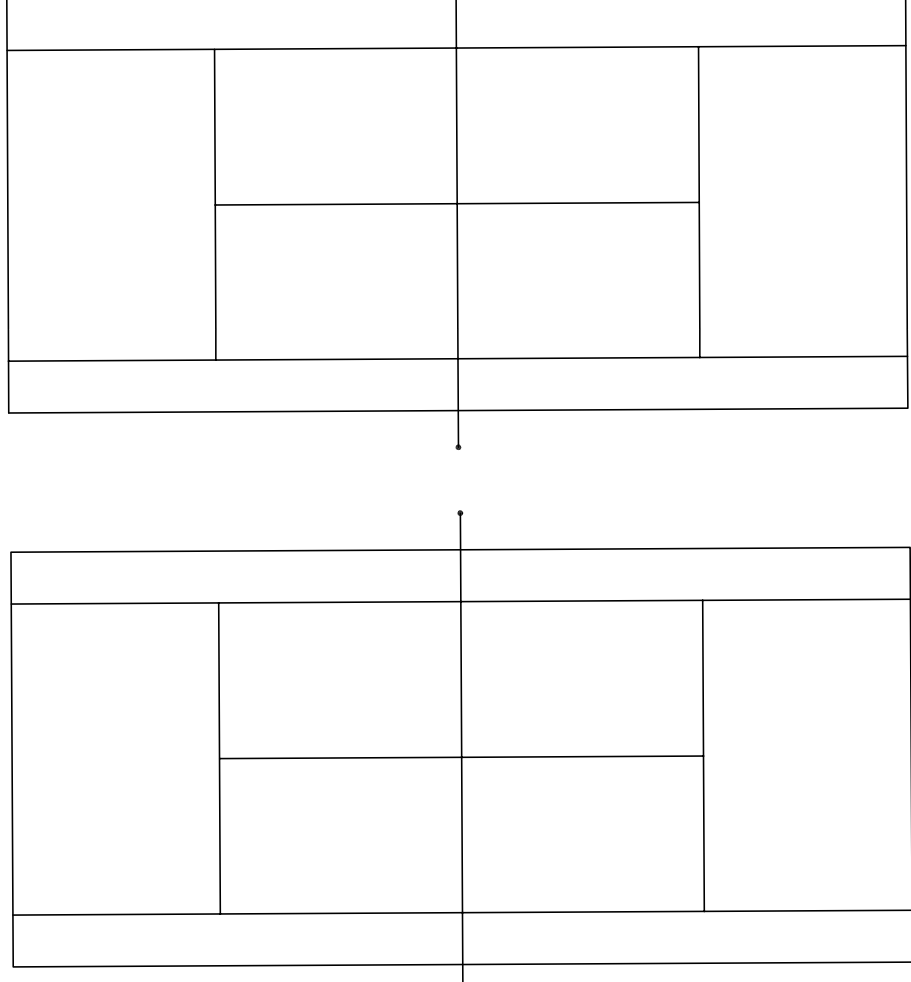

Existing Parking Arrangement

THE AVENUE LAWN TENNIS SQUASH & FITNESS CLUB