



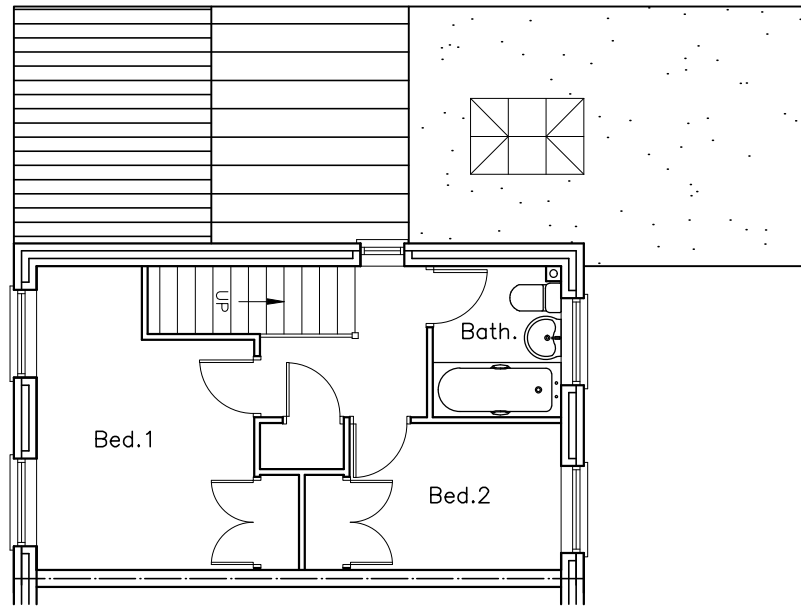

FIRST FLOOR

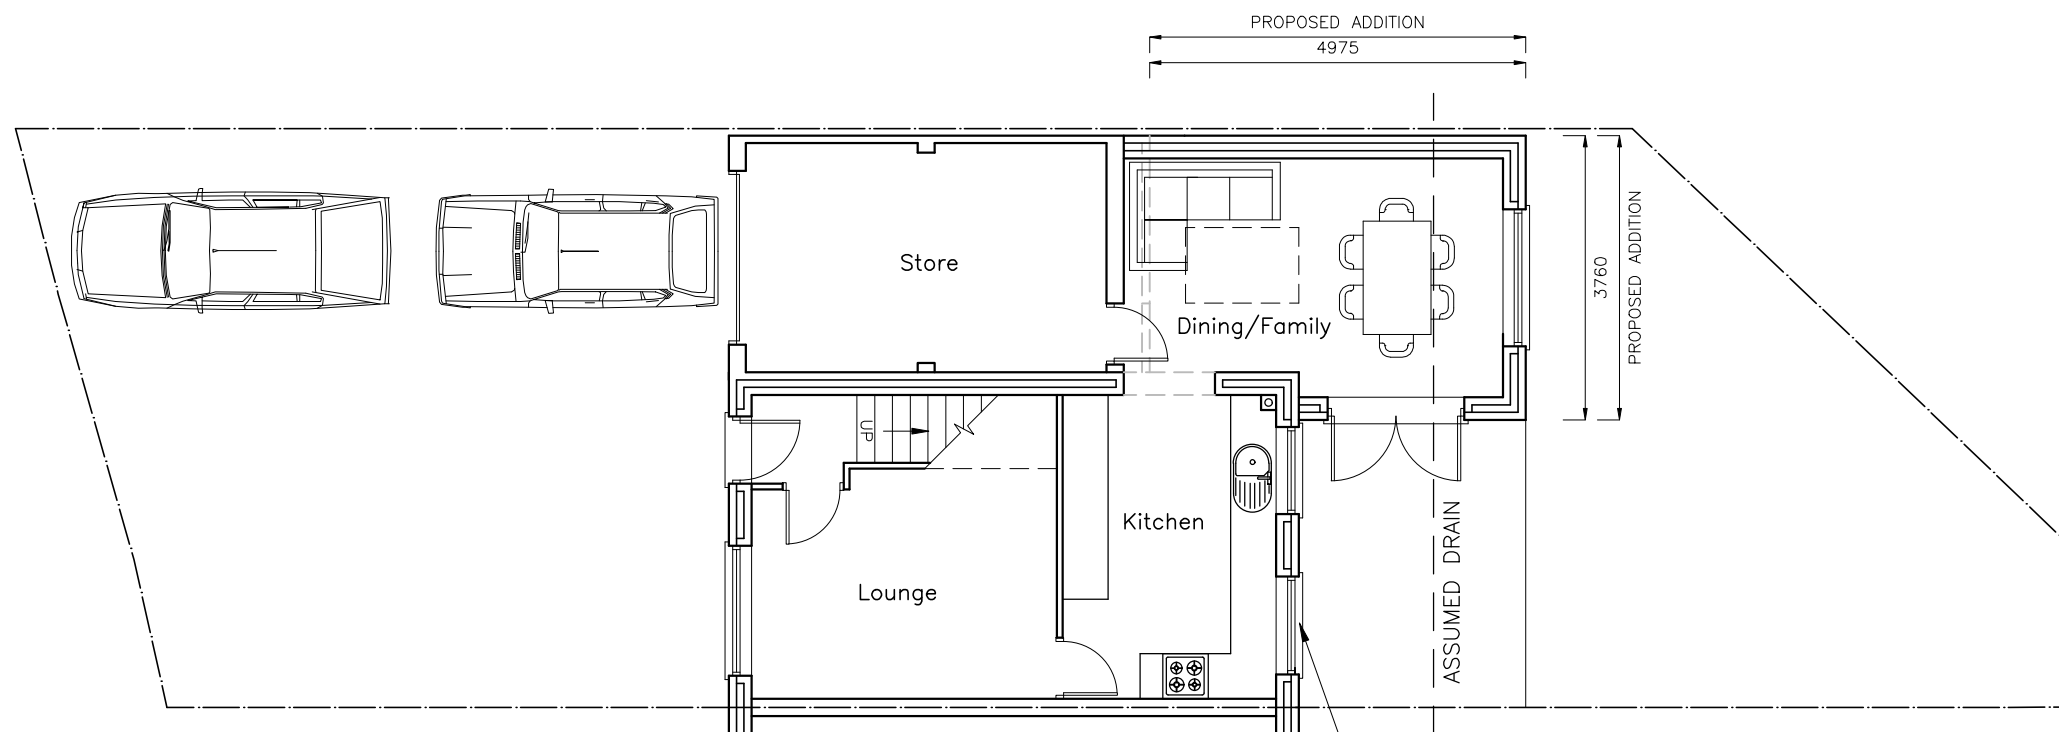

GROUND FLOOR

New window in existing opening.
Block existing door.

CAD

Critchley Architecture And Design Ltd.
Contact: 02392 474 919 | info@caad.online

The Old Brewery, 15E South Street, Havant, PO9 1BU



PROPOSAL PLANS

Revisions
a) Client revisions/13.02.20/JHL
b) Client revisions/18.02.20/CAL
c) Client revisions/25.02.20/JGF
d)

27 Harkness Drive
Waterlooville
PO7 8QU

Scale A1=1:50, A3=1:100
Drawn JHL
Date 06/02/20

20008-401^C

10m

20m

30m

40m