


Apple Trees

Northney Farmhouse

Northney Farm

- MANHOLE CONSTRUCTION**
600x450 min chamber
150 C15P conc. base
225 eng. brick chamber
Galv. cover + frame
5 tonne cover in road.
- FOUL DRAIN CONSTRUCTION**
100 dia foul drain
laid in bed + surround
of 10mm pea shingle
to 1:40 falls
- Plastics MH Chambers
to BS-EN 1401-1:1998
Locking cover+frame
100 lean mix sub-base
pea shingle backfill
- 100 dia storm drain
laid in bed + surround
of 10mm pea shingle
to 1:60 falls

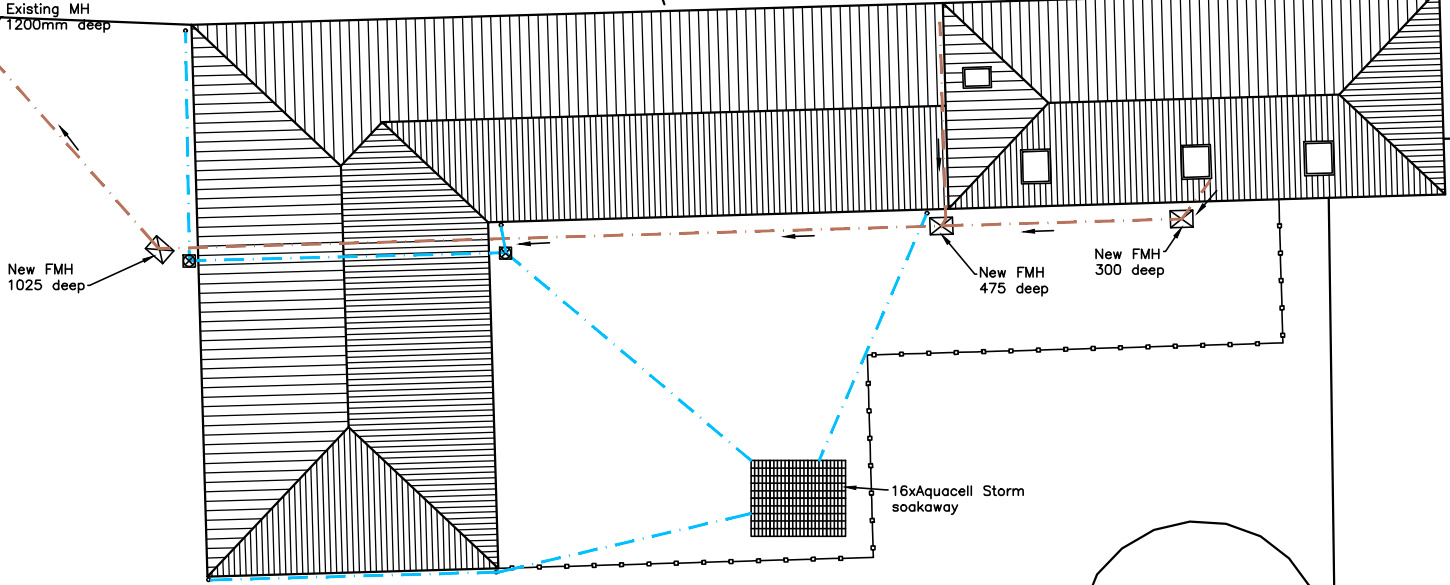

Northney Farm Barns,
St.Peter's Road,
Hayling Island,
PO11 0RX

Drainage Plan

Revisions	a)	Storm Drainage Shown.	16/08/19	JGF
	b)			
	c)			
	d)			

CAD

Critchley Architecture And Design Ltd.
Contact: 02392 474 919 | info@caad.online
The Old Brewery, 15E South Street, Havant, PO9 1BU



Scale A3 = 1:200
Drawn JGF
Date 05/06/19

19018-103

A

20m

40m

60m

80m