



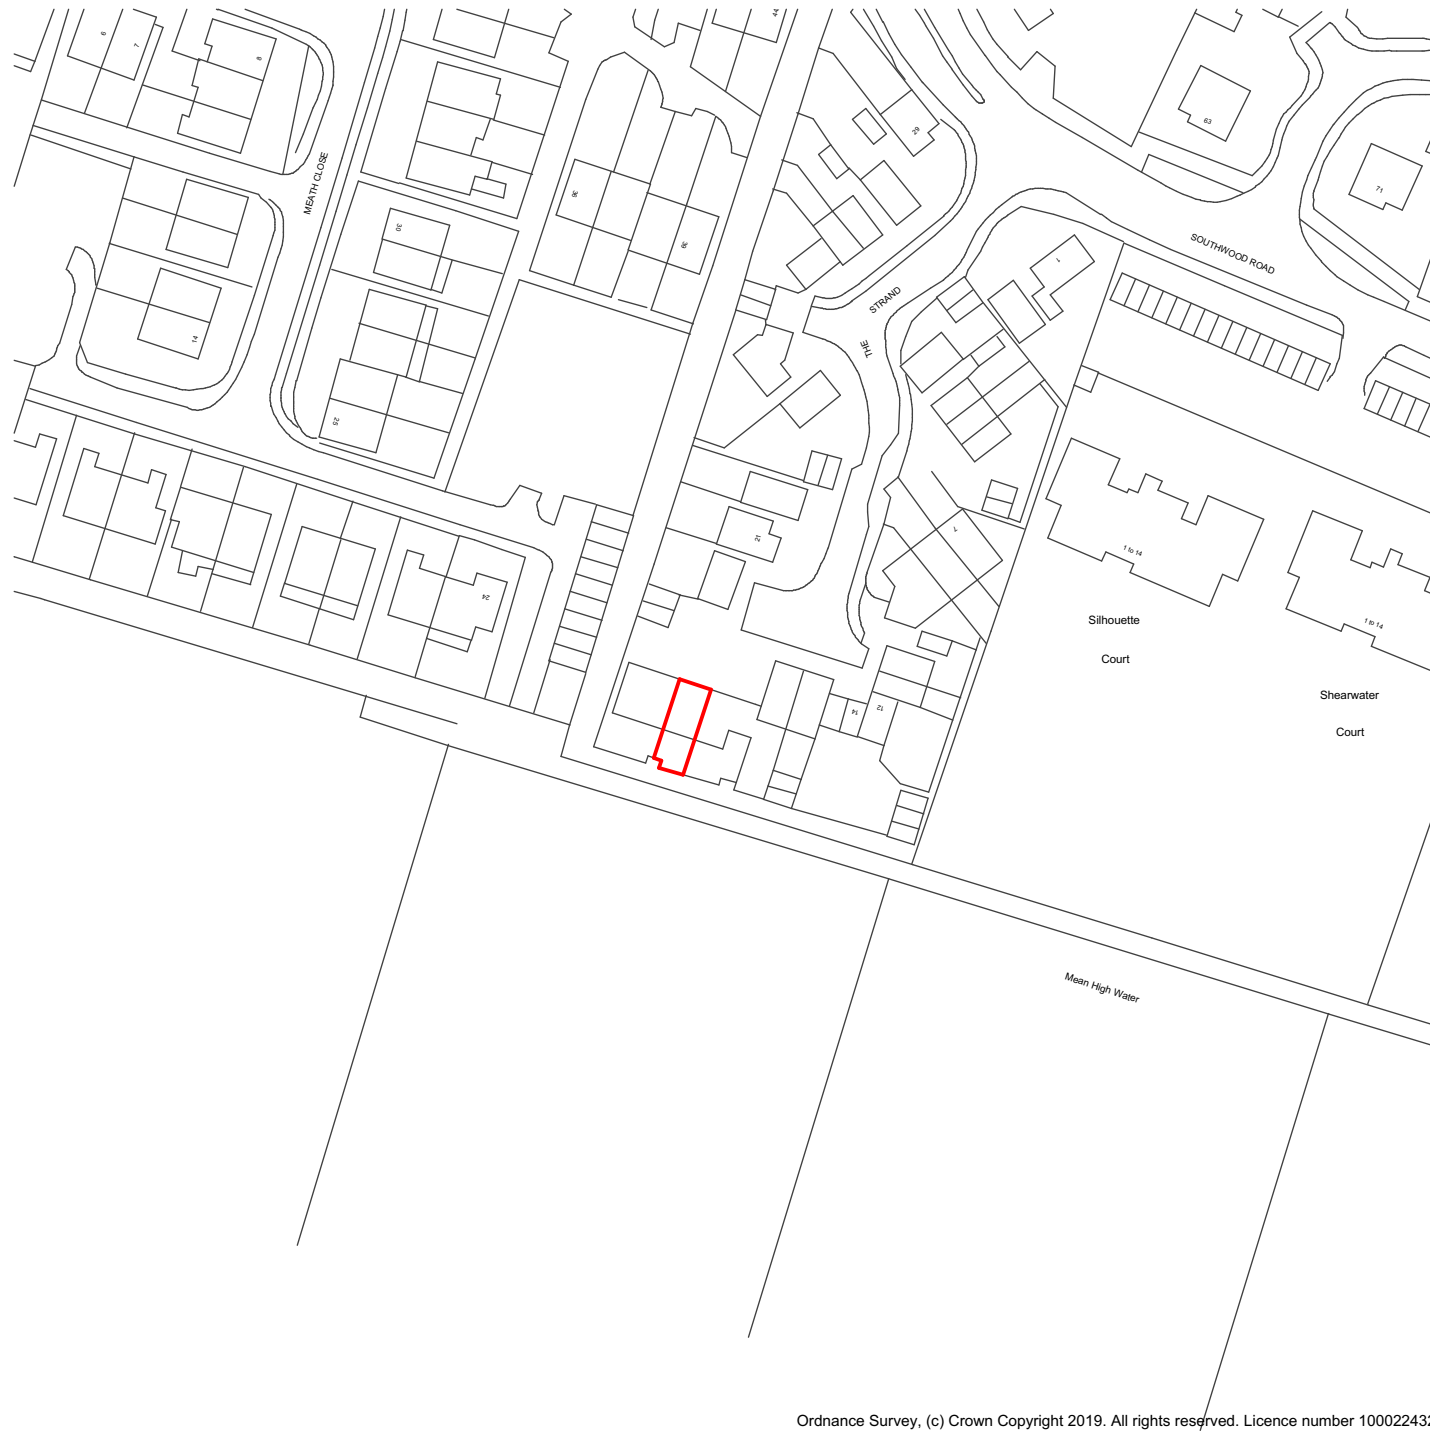

Location Plan

1:1250

Ordnance Survey, (c) Crown Copyright 2019. All rights reserved. Licence number 100022432

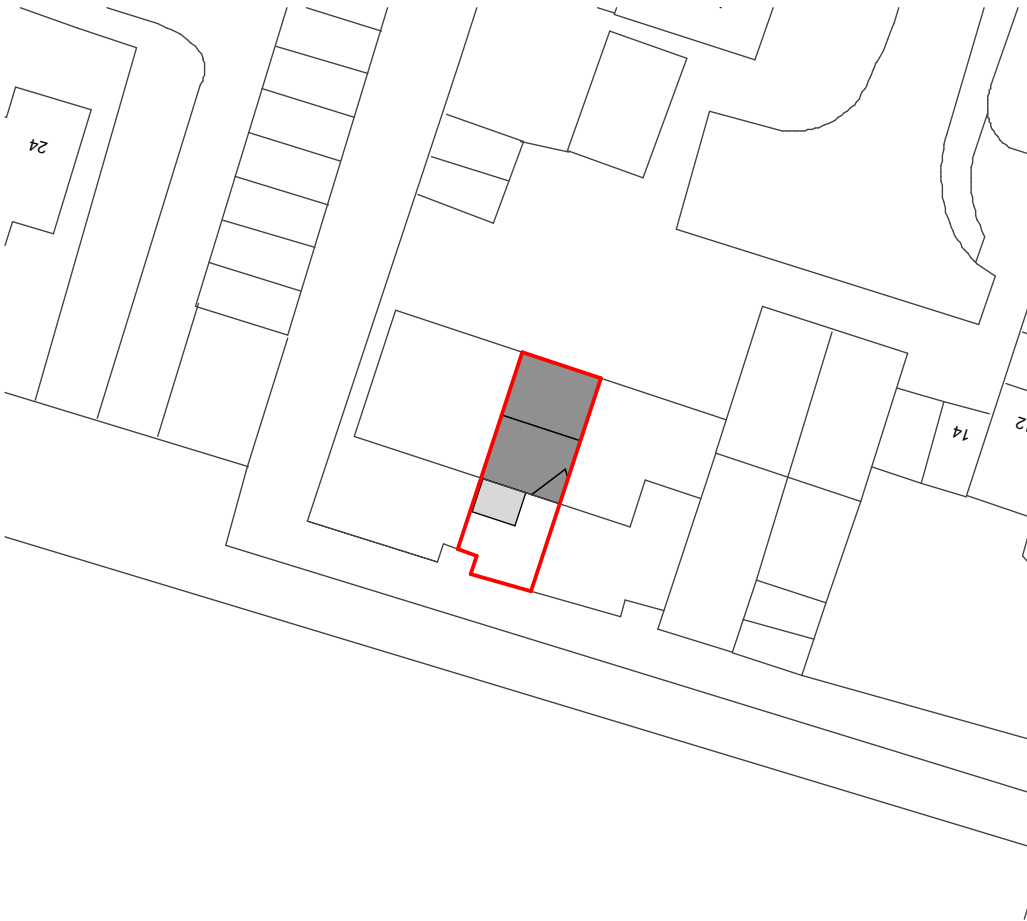


Block Plan

1:500



revisions & notes:

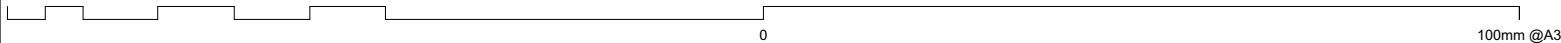

Note: All dimensions to be checked on site by the contractor before fabrication and erection. Figured dimensions to be taken in preference to scaled dimensions. This drawing is the copyright of the architects and must not be reproduced or used without their express consent, except for the purposes of a planning application. Electronic issue of this drawing to be confirmed by paper hard copy only.

project: Balcony  
18 The Strand  
Hayling Island  
Havant  
drawing name: Location Plan  
status: PLANNING  
date: November 2019  
scale: 1:1250, 1:500  
drawn: JS

**pwp**architects  
61 South Street, Havant, Hampshire PO9 1BZ  
t: 023 9248 2494 f: 023 9248 1152  
e: design@pwp-architects.com w: www.pwp-architects.com  
Project No. **5636** drawing No. **1210** rev