


125N

100N

500E

525E

550E

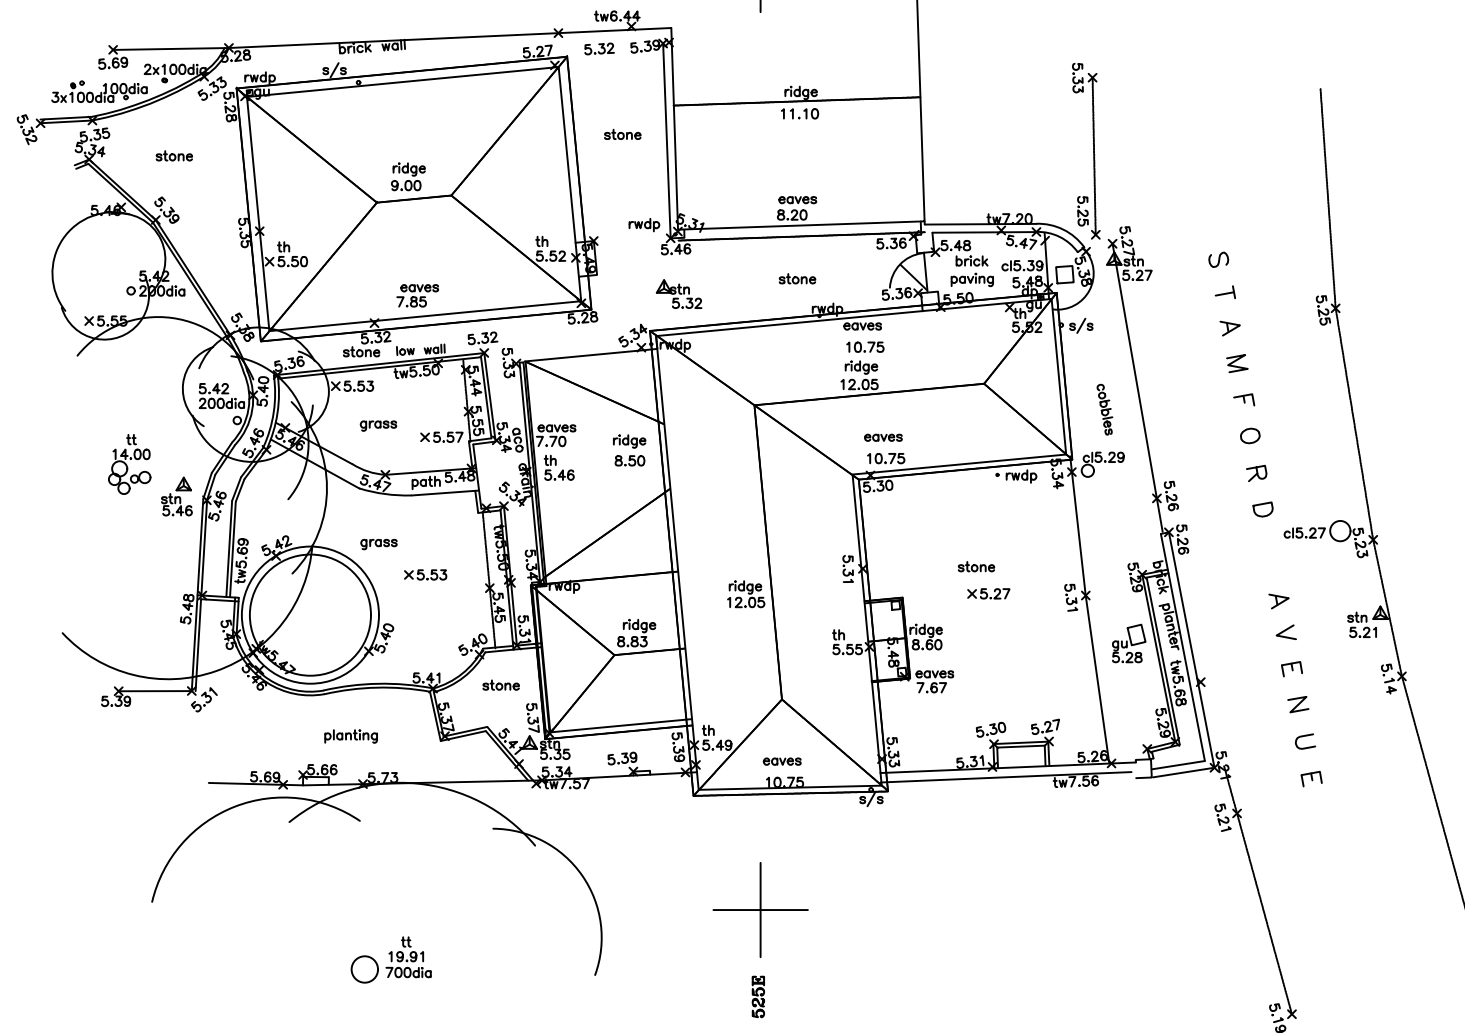

1

existing topographic survey
scale 1:200 @ A3

key-	ceiling height
fl	floor level relative to external survey
h	head height from floor
in	inversion heater
min	minimum height from floor
max	maximum height from floor
s	sill height from floor
u/s	height to underside

KEY:	British Telecom
bt	Control Box
cl	Cover Level
ctv	Cable Television
dk	Drop Kerb
el	Electric
ep	Electricity Pole
fh	Fire Hydrant
gu	Gully
gsv	Gas Stop Valve
ht	Height
ic	Inspection Cover
il	Invert Level
lp	Lamp Post
mk	Marker
o/h	Overhead
pb	Post Box
pvc	Prawn Crossing
np	Name Plate
rs	Road Sign
sv	Stop Valve
tb	Telephone Box
tl	Traffic Light
tt	Top of Tree
th	Threshold
tw	Top of Wall
url	Unable to Lift
vp	Vent pipe
wn	Water Meter
wsv	Water Stop Valve

pre-application


this drawing is not for
construction
this drawing is the
property of:
dwell design
unit 8d,
funtley court,
funtley hill,
fareham,
po16 7uy

revisions

a/29.08.19/issued for pre-application

scale bars

1:200

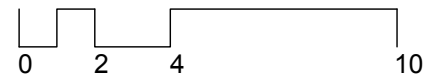

scale

1:200 @ A3

job name

clarence house,
stamford avenue

date

february 2019

job number

18038

drawing number

(pl)002

drawing name

existing topographic
survey

status

planning

revision

a

dwell design
ltd