


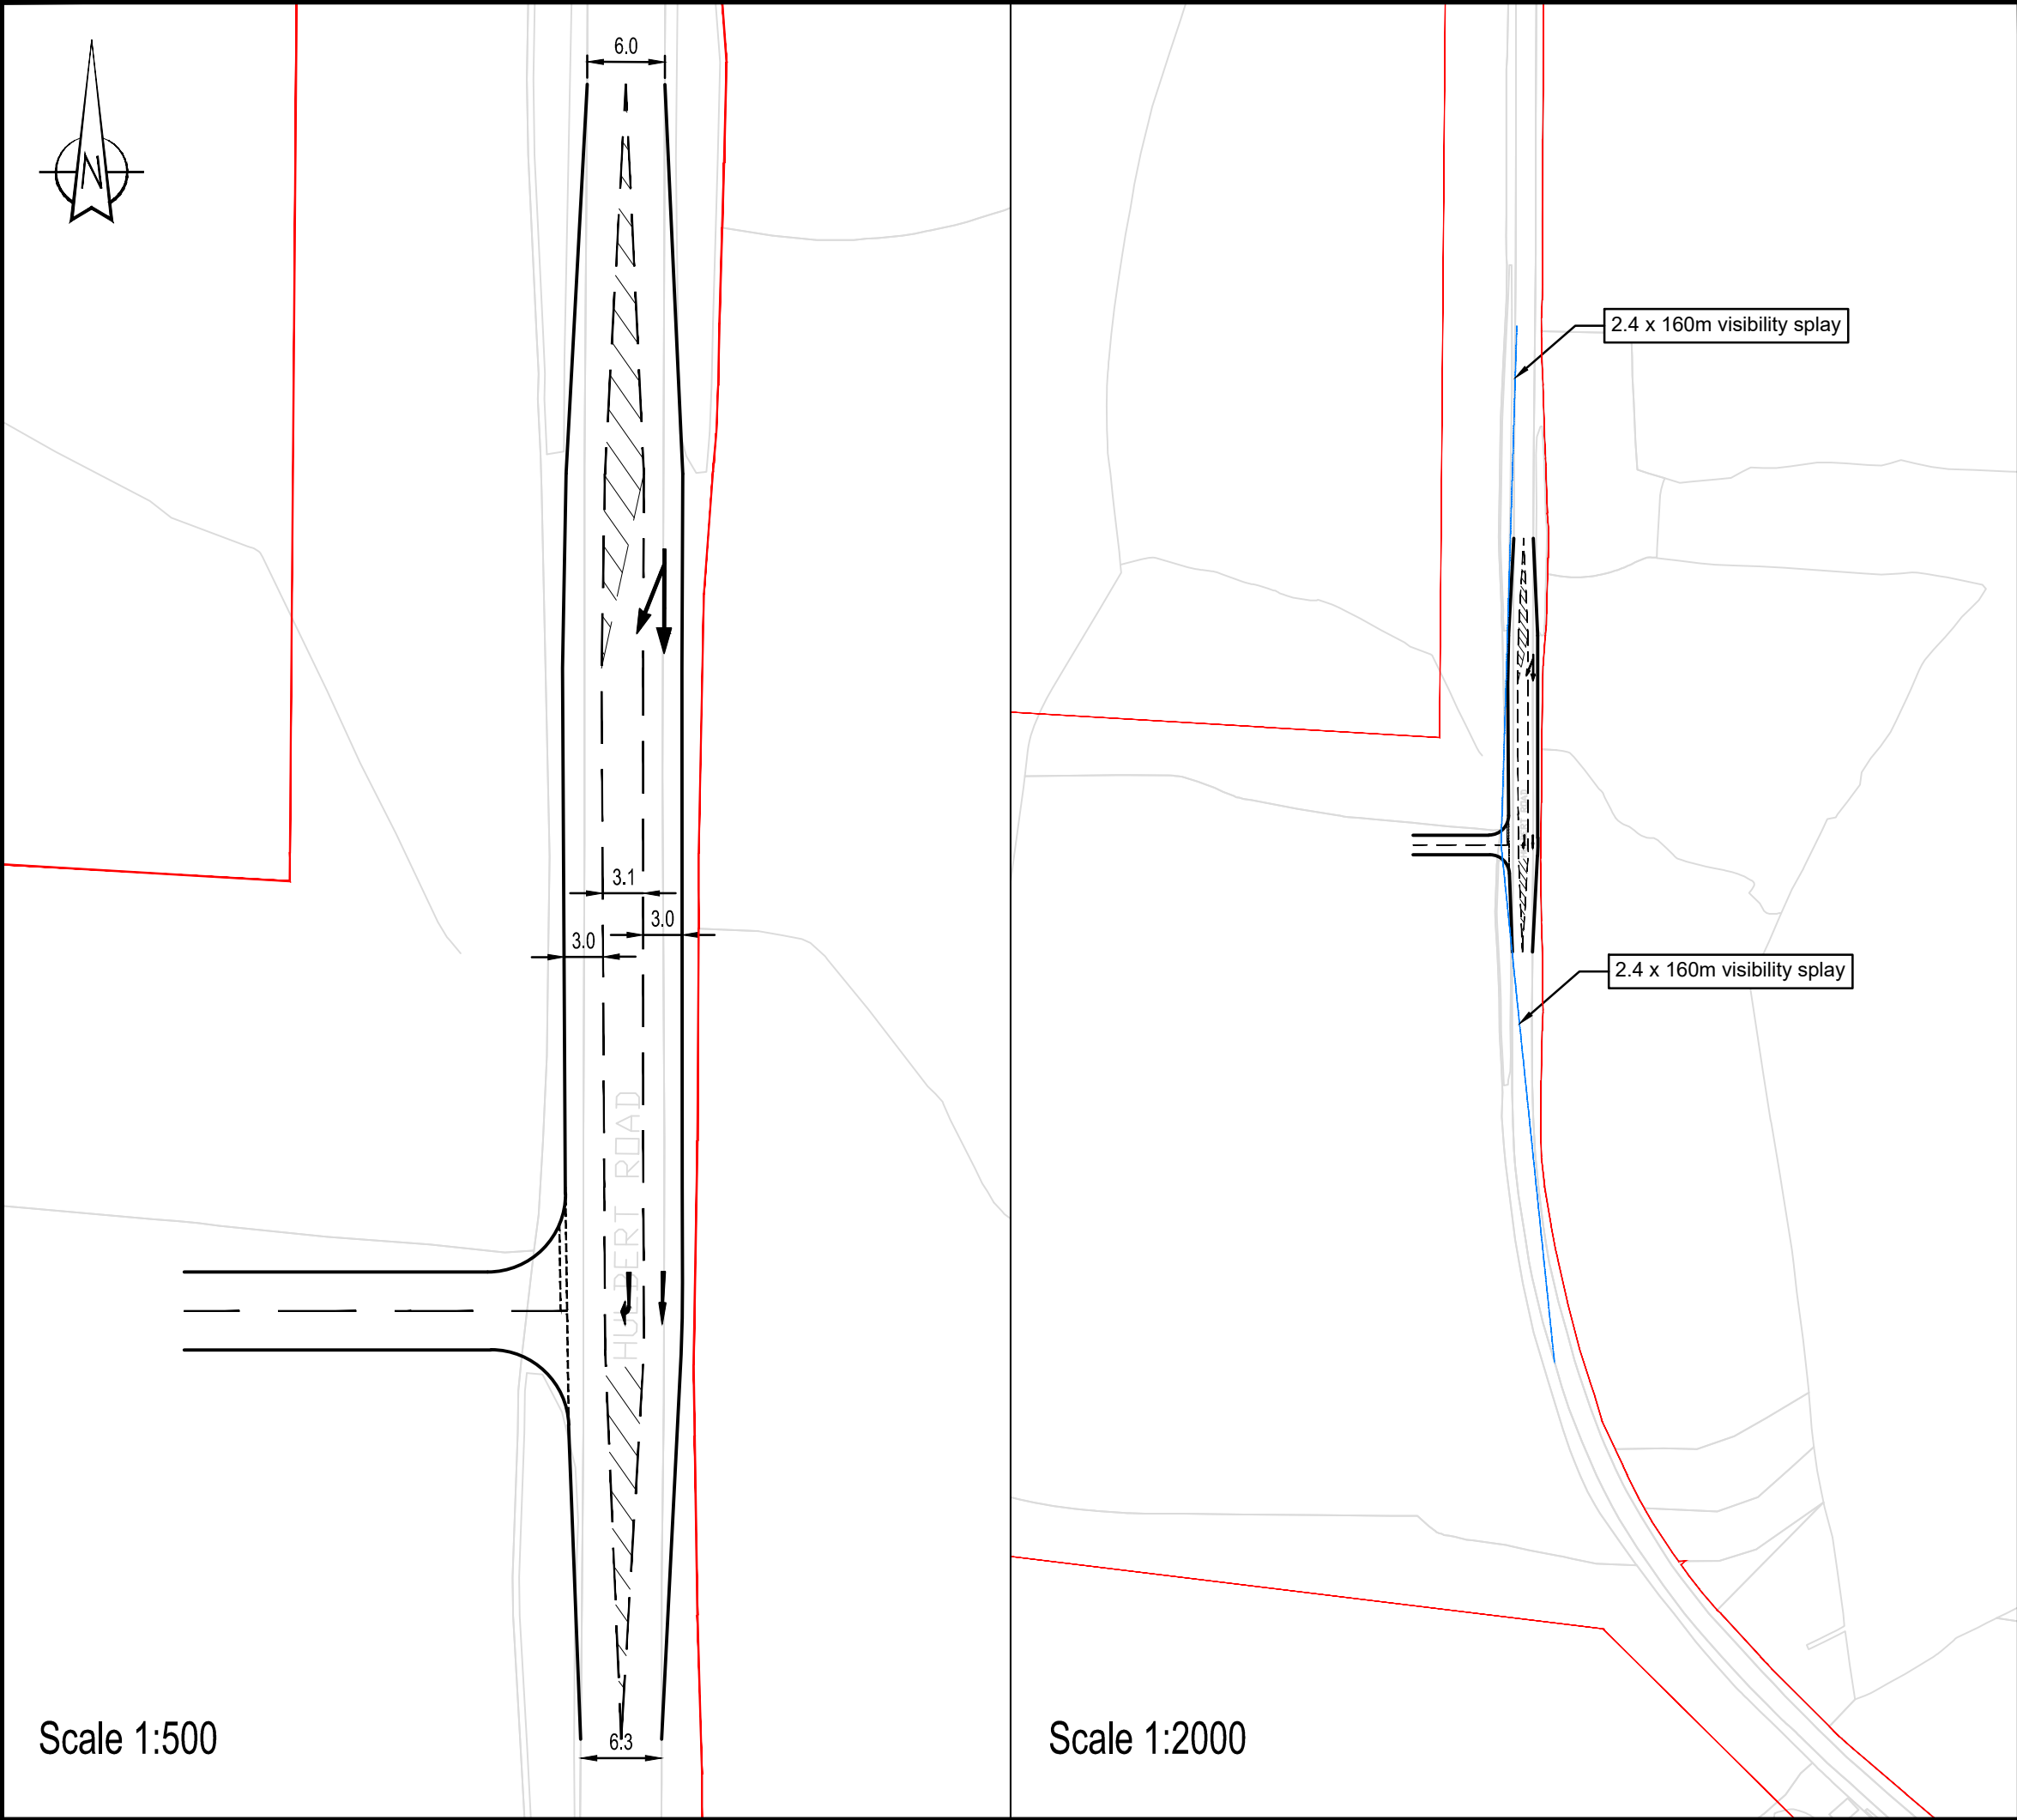

Notes:

General

- 1. Do not scale from drawing.
- 2. All dimensions are in metres, unless stated otherwise.
- 3. This drawing is to be read & printed in colour.
- 4. This drawing is for illustrative purposes only.

Disclaimer

- 1. The information contained in this drawing is based on a combination of OS and data provided by others and WYG shall not be liable for any inaccuracies or deficiencies.

INDICATIVE

A Revised Application Boundary BM AP 21.05.2020

REV	DETAILS	DRAWN	CHECKED	DATE
-----	---------	-------	---------	------

CLIENT:

WYG Planning

PROJECT:

Hulbert Road, Havant

DRAWING TITLE:

Proposed Site Access

SCALES: SHEET SIZE:

As Shown A3

DRAWN: GS	CHECKED: MA	DATE: 28.02.2019
-----------	-------------	------------------

WYG Transport
part of WYG group


A TETRA TECH COMPANY

The Pavilion, 1st Floor, Botleigh Grange Office
Campus, Hedge End, Southampton, SO30 2AF
t: 02382 022 800 e: transport@wyg.com

DRAWING NUMBER: A096474-SK01	REVISION: A
--	-----------------------