



THIS DRAWING HAS BEEN PRODUCED FOR PLANNING PURPOSES ONLY, THIS IS NOT A WORKING DRAWING, FOR FURTHER INFORMATION CONTACT KALOTEC LTD.

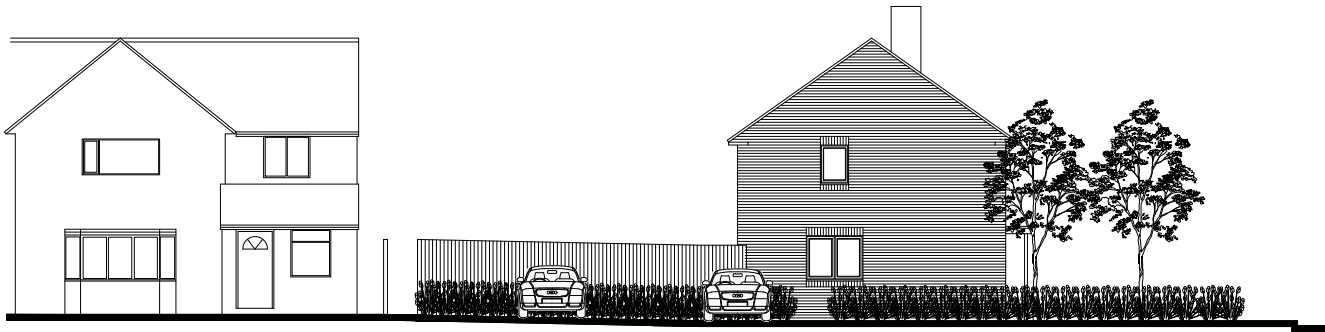

32 DUNHURST CLOSE PLOT 1



PLOT 1 9 ST ALBANS RD

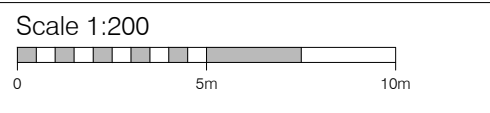



Residential Development Solutions

CLIENT Mr A Fry		
SITE 9 St Albans Road, Havant		
TITLE Proposed Street Scenes		
SCALE 1:200 (A3)	DRAWING NO. KALO-0234-06	REVISION
DATE May 20		
DRAWN	CHECKED	
Kalotec Limited, Cams Hall, Fareham, Hampshire, PO16 8AB Telephone: 01329 227 424 Email: info@kalotec.co.uk Website: www.kalotec.co.uk		
COPYRIGHT © KALOTEC LIMITED		