


DOMESTIC SURFACE WATER MANHOLE SCHEDULE			
M/H No.	COVER LEVEL	INVERT LEVEL	M/H TYPE
S2.1	8.31	6.78	4F-G
S2.2	8.32	6.83	4F-G
S2.3	7.82	7.06	4F-G
S2.4	REMOVED FROM DESIGN		
S2.5	8.20	6.80	3F-G
S2.6	8.40	6.69	3F-D
S2.7	8.54	7.22	4F-D
S2.8	8.24	7.49	4F-D
S2.9	REMOVED FROM DESIGN		
S3.1	7.03	5.88	3F-D
S3.2	6.83	6.08	4F-G
S3.3	7.00	6.20	4F-G
S4.1	6.29	4.29	3F-G
S4.2	6.10	4.71	3F-G
S4.3	5.88	5.13	4F-G
S4.4	5.53	4.78	4F-G
S19.8	5.20	4.14	4F-G
S19.9	REMOVED FROM DESIGN		
S38.1	5.50	4.80	4F-G
S38.2	6.20	5.50	4F-G
S39.1	6.94	5.30	3F-R
S39.2	REMOVED FROM DESIGN		
S39.3	REMOVED FROM DESIGN		
S39.4	6.49	5.38	3F-G
S39.5	6.85	5.58	3F-R
S39.6	7.18	5.68	3F-G
S39.7	REMOVED FROM DESIGN		
S39.8	7.70	3.60	3F-D
S39.9	3.58	3.66	3F-G
S39.8	5.46	2.94	3F-G
S39.9	6.20	5.55	4F-D
S41.1	6.60	5.60	4F-G
S41.2	5.92	4.73	4F-G
S41.3	5.40	4.70	4F-G

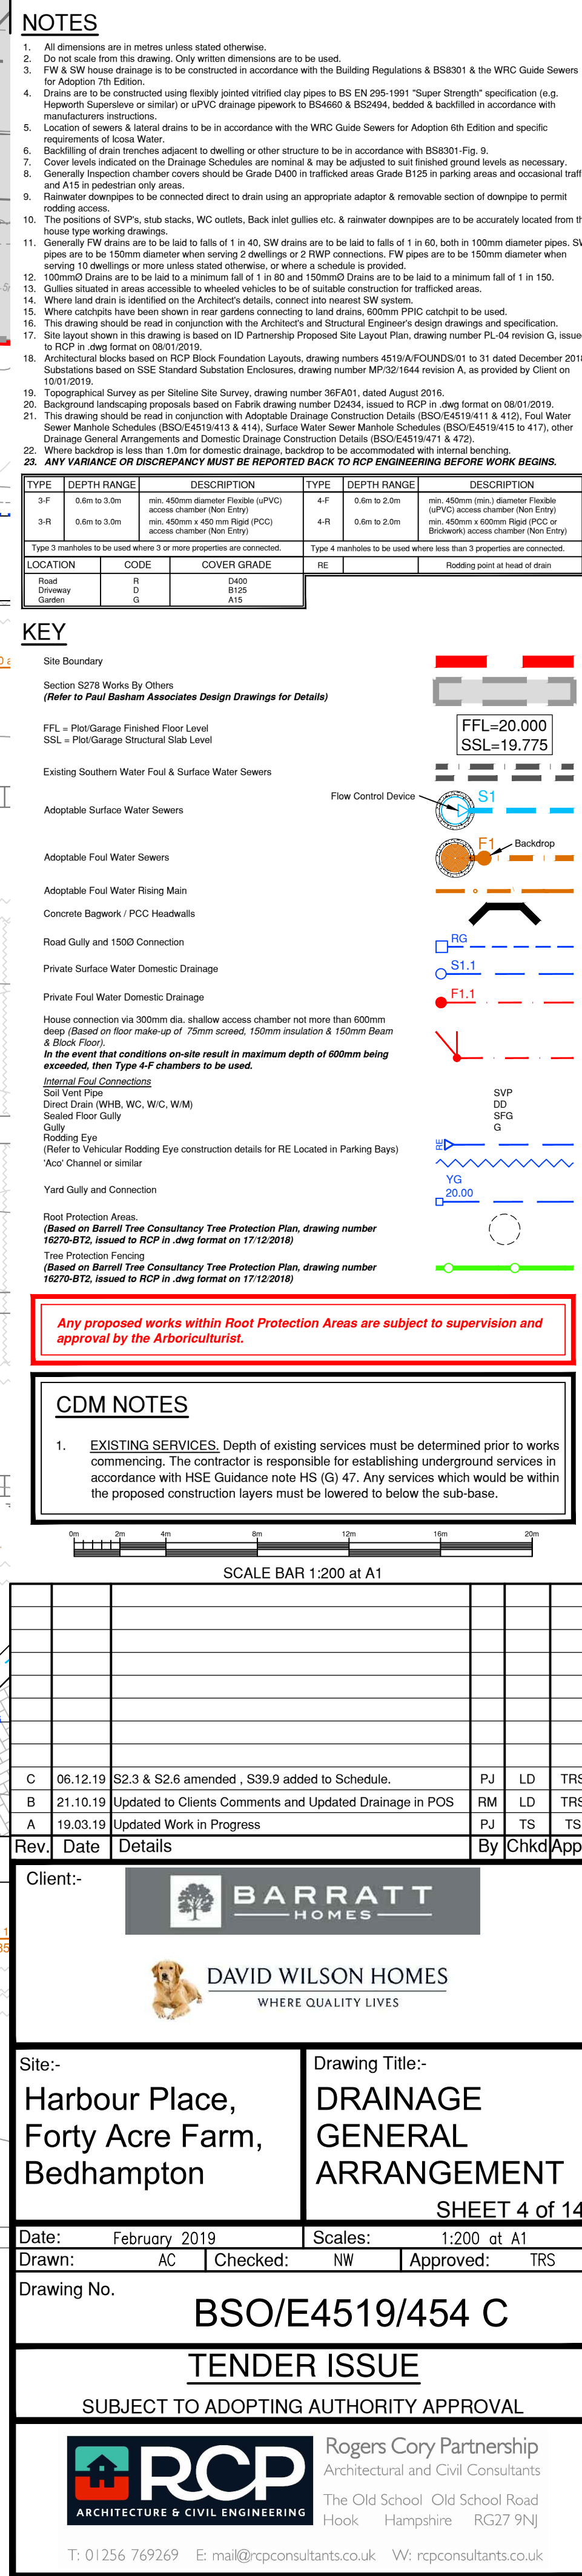

Any proposed works within Root Protection Areas are subject to supervision and approval by the Arboriculturist.

CDM NOTES

1. EXISTING SERVICES. Depth of existing services must be determined prior to works commencing. The contractor is responsible for establishing underground services in accordance with HSE Guidance note HS (G) 47. Any services which would be within the proposed construction layers must be lowered to below the sub-base.

SCALE BAR 1:200 at A1							
C	06.12.19	S2.3 & S2.6 amended , S39.9 added to Schedule.	PJ	LD	TR		
B	21.10.19	Updated to Clients Comments and Updated Drainage in POS	RM	LD	TRS		
A	19.03.19	Updated Work in Progress	PJ	TS	TS		
Rev.	Date	Details	By	Chkd	Appd		

Client:-	 BARRATT HOMES
	DAVID WILSON HOMES WHERE QUALITY LIVES
Site:- Harbour Place, Forty Acre Farm, Bedhampton	Drawing Title:- DRAINAGE GENERAL ARRANGEMENT SHEET 4 of 14
Date: February 2019	Scales: 1:200 at A1
Drawn: AC	Checked: NW
Drawing No.	
BSO/E4519/454 C	
<u>TENDER ISSUE</u>	
SUBJECT TO ADOPTING AUTHORITY APPROVAL	
 RCP ARCHITECTURE & CIVIL ENGINEERING	Rogers Cory Partnership Architectural and Civil Consultants The Old School Old School Road Hook Hampshire RG27 9NJ
T: 01256 769269 E: mail@rcpconsultants.co.uk W: rcpcconsultants.co.uk	