


SURVEY


THIS DRAWING IS THE COPYRIGHT OF THE DESIGNER AND MAY NOT BE COPIED, ALTERED OR REPRODUCED IN ANY FORM WITHOUT WRITTEN CONSENT.

DIMENSIONS SHOULD BE CHECKED AND VERIFIED ON SITE AND ANY DISCREPANCIES SHOULD BE RECORDED TO THE DESIGNER.


THIS DRAWING SHOULD NOT BE SCALED AND SHOULD BE READ IN CONJUNCTION WITH ALL OTHER CONSULTANTS DRAWINGS.

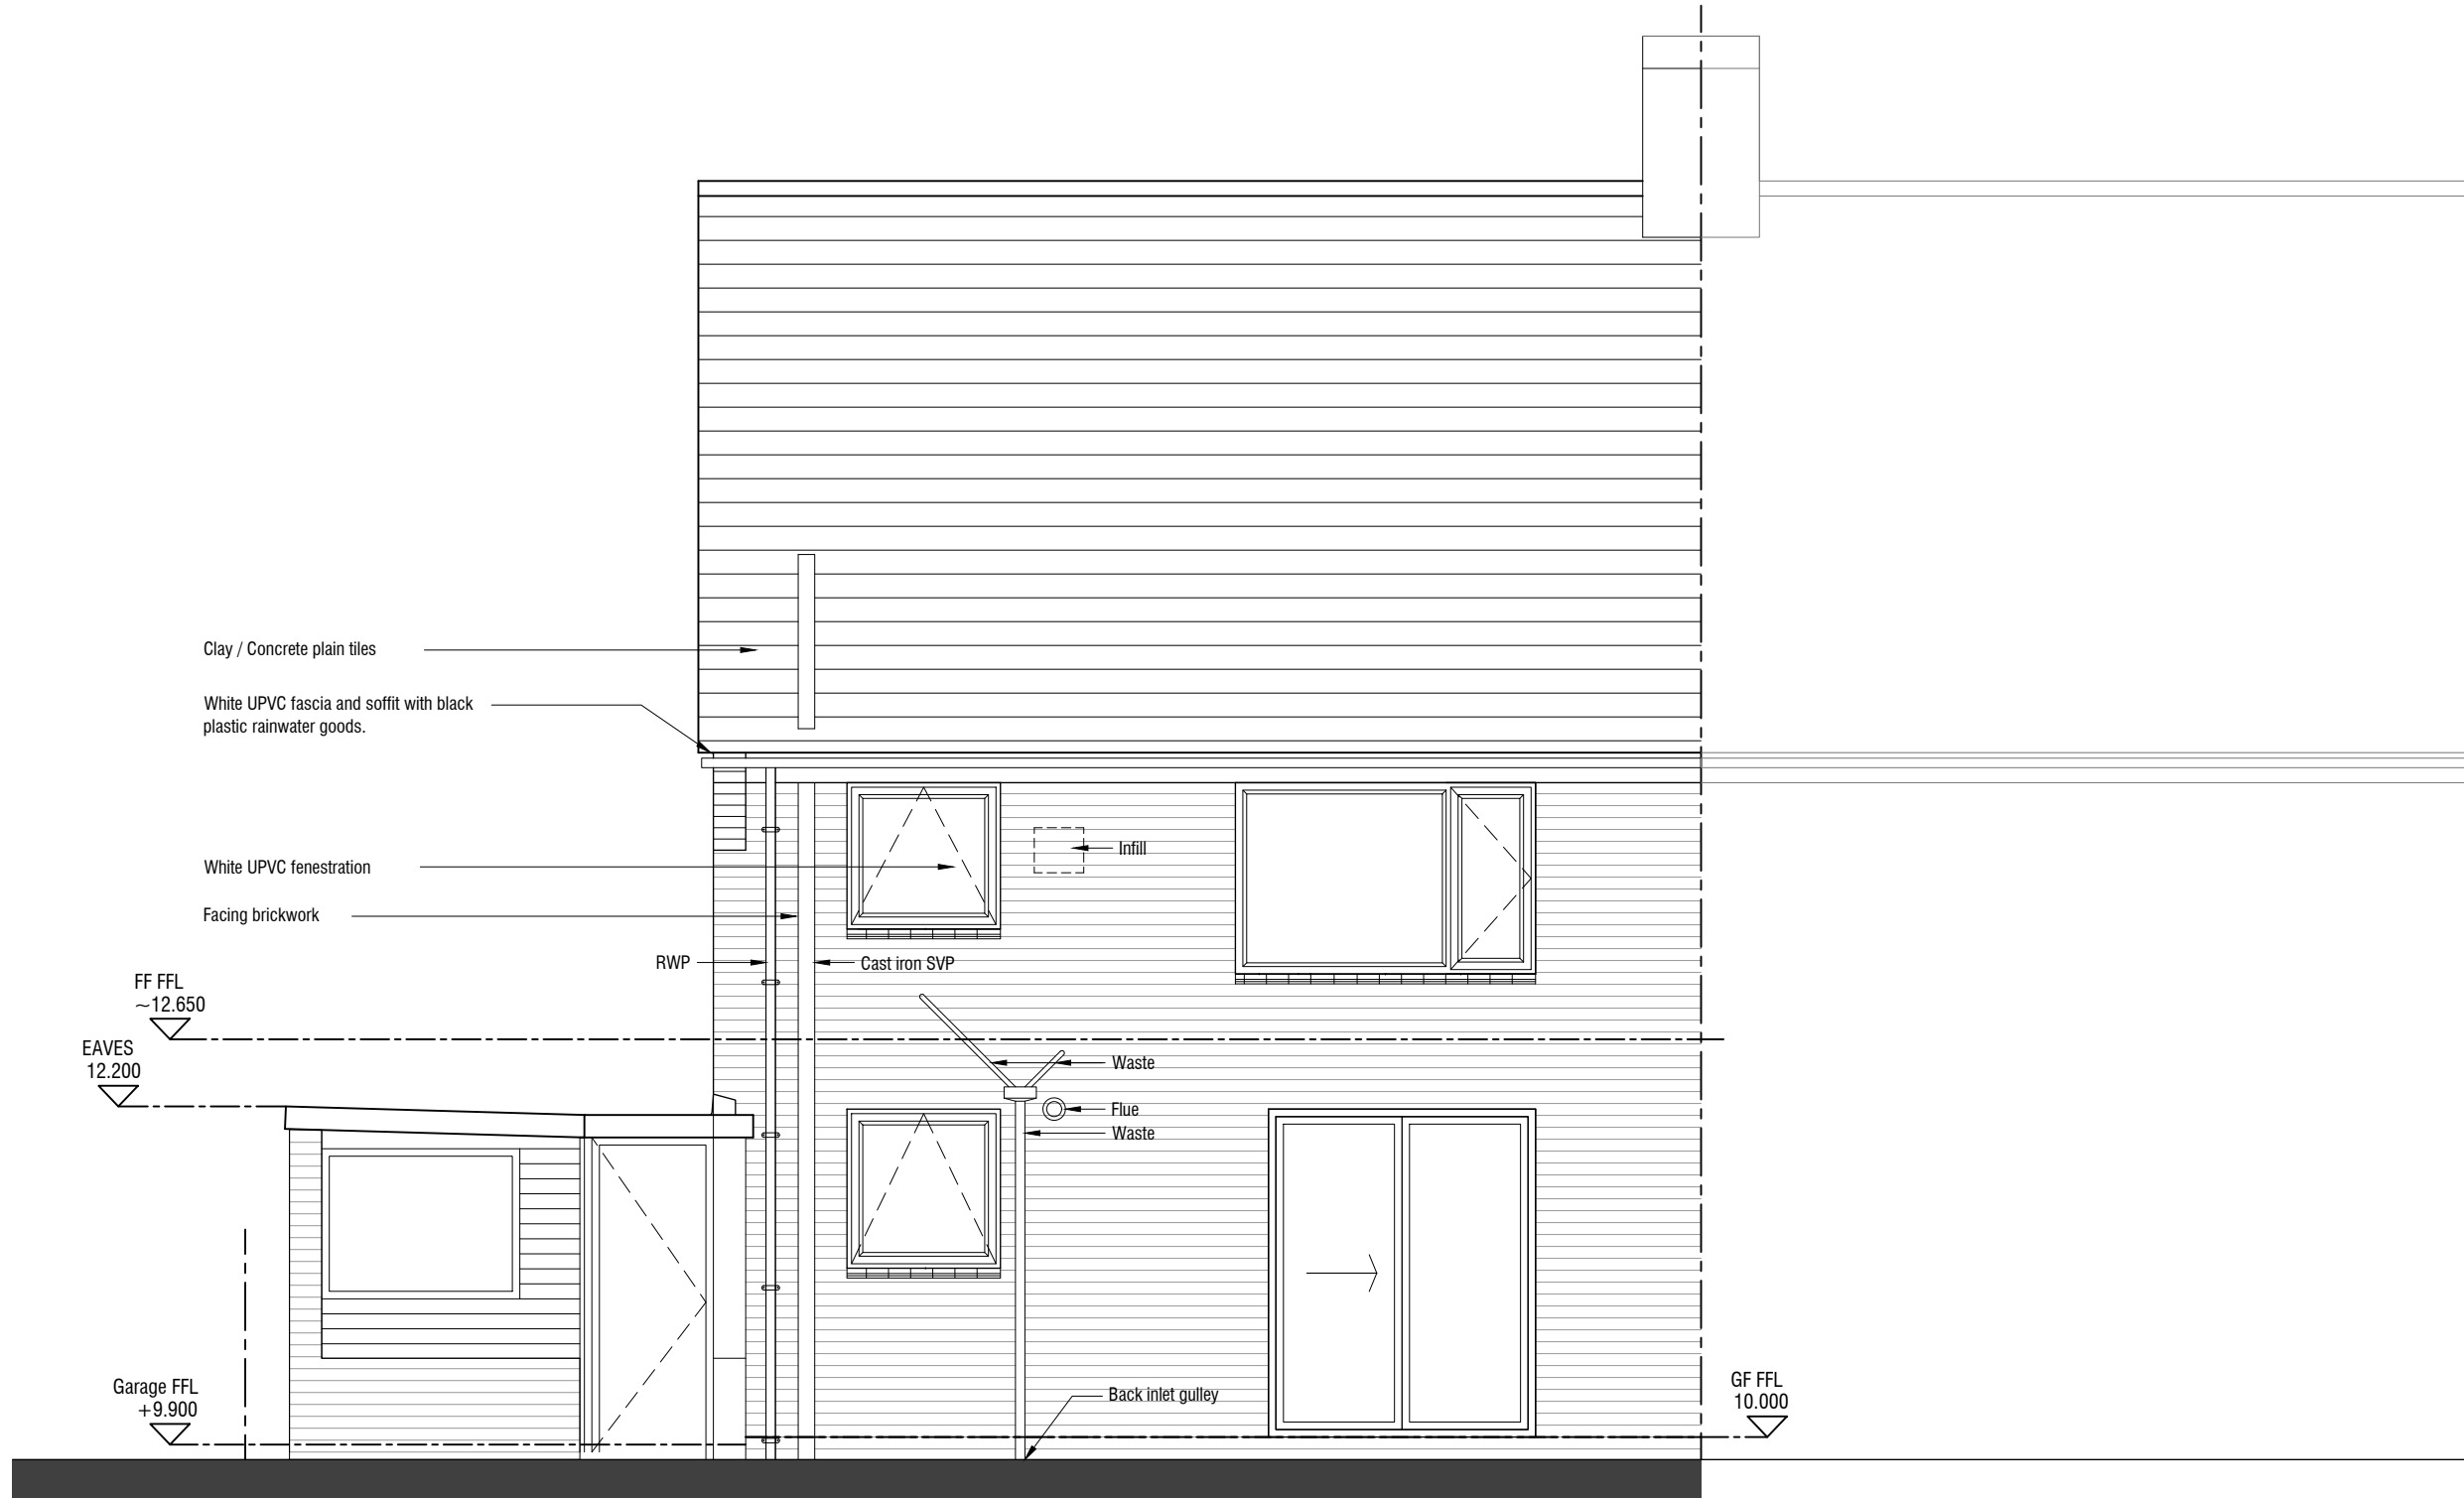

EXISTING REAR (SW) ELEVATION 1:50 @A1

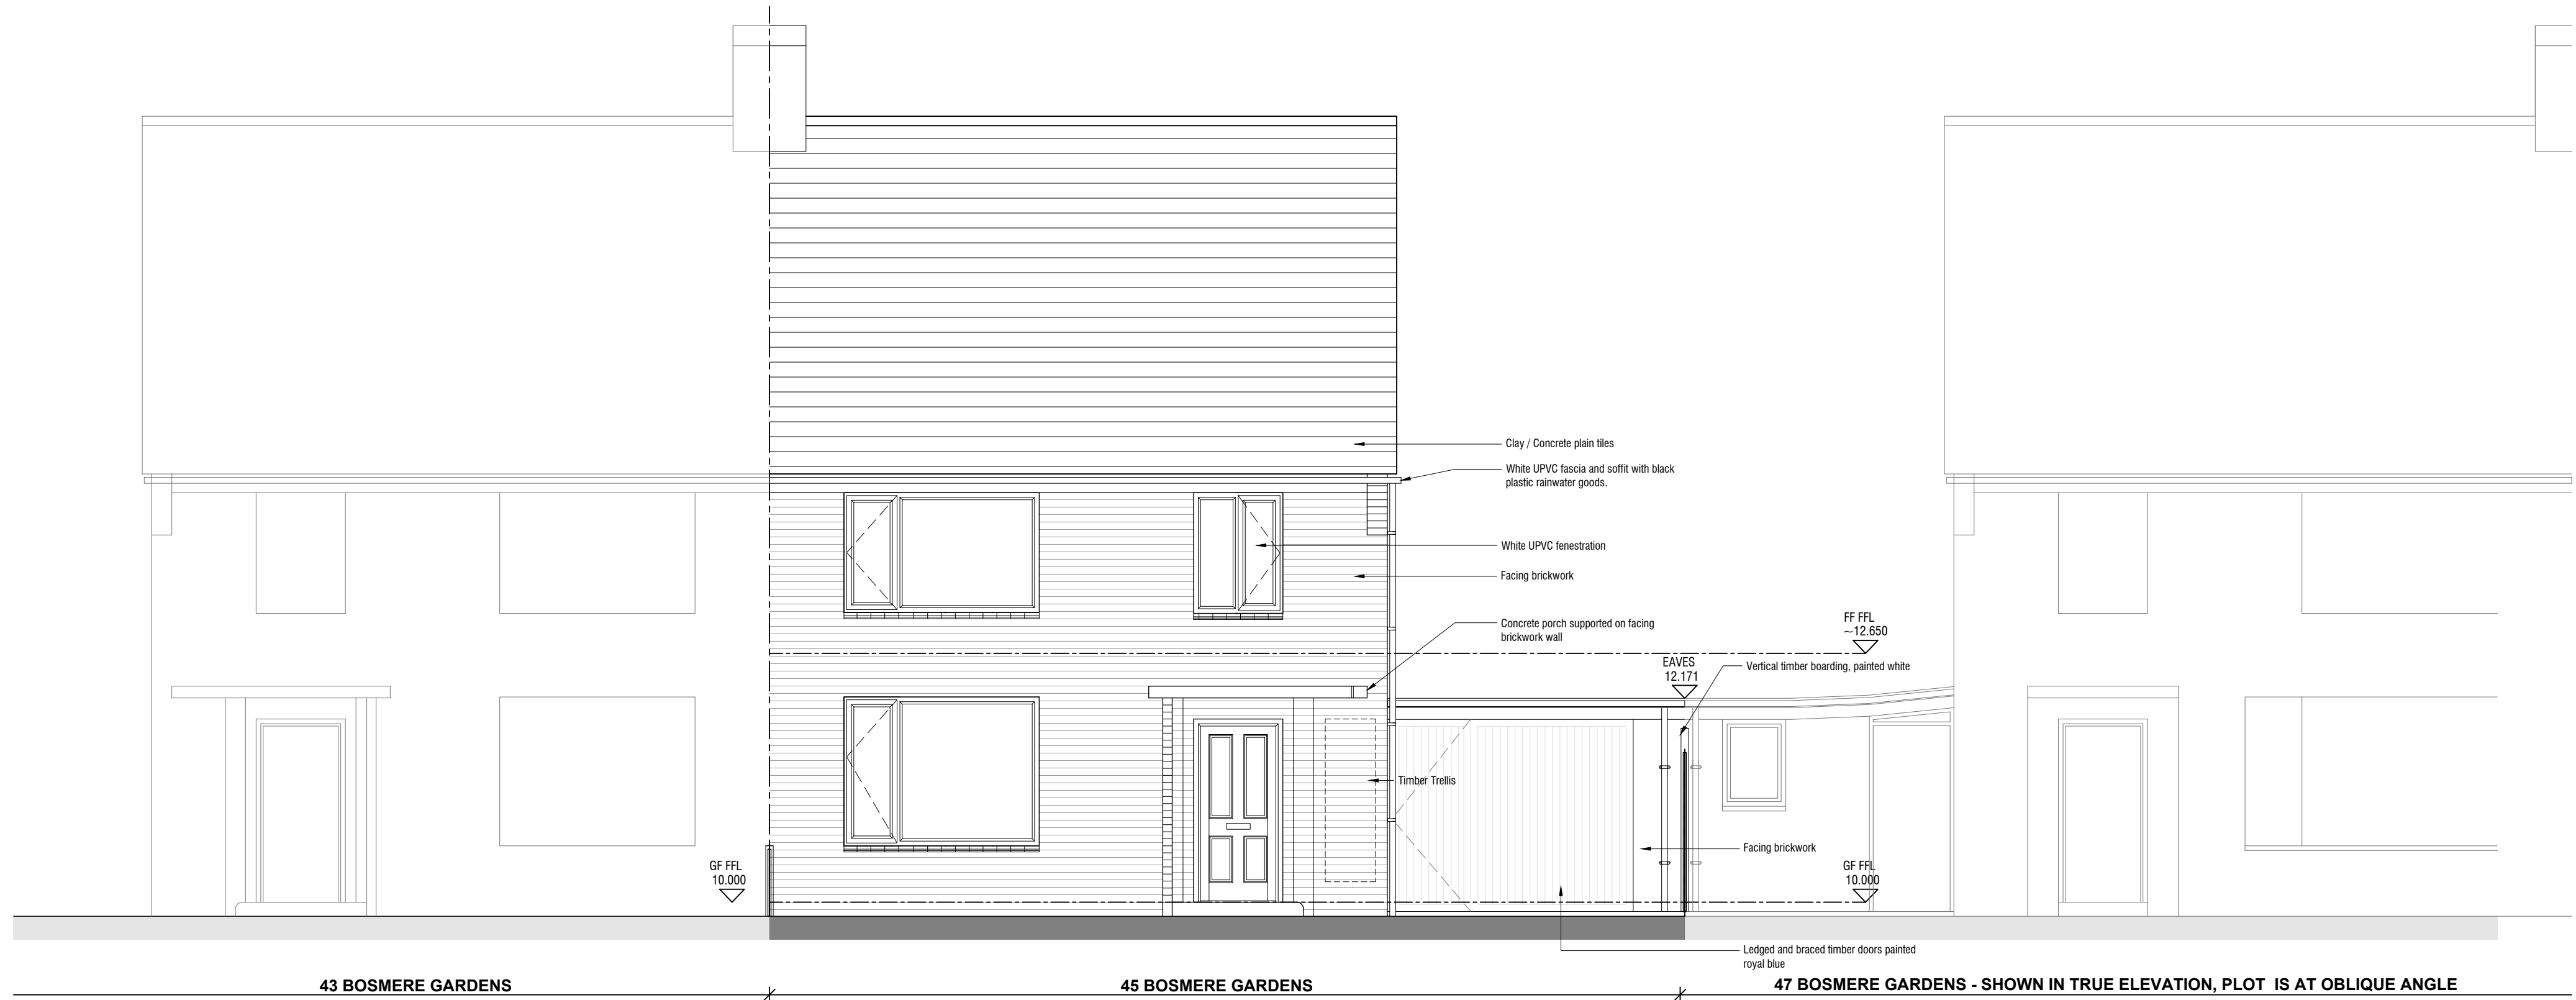

EXISTING FRONT (NE) ELEVATION 1:50 @A1

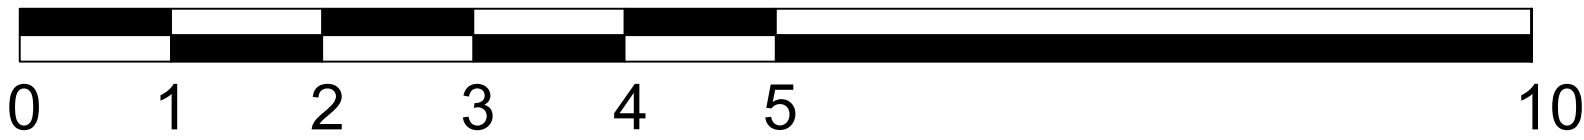

REV	DATE	REVISION	BY
-----	------	----------	----

PROJECT: 45 BOSMERE GARDENS EMSWORTH PO107NP	
DRG TITLE: ELEVATIONS EXISTING	
JOB NO:	DRG NO: 1300
SCALE @ A1: 1:50 @ A1	DRN BY:
DATE: 09/2019	CKD BY:

REVISIONS:												
A	B	C	D	E	F	G	H	I	J	K	L	M