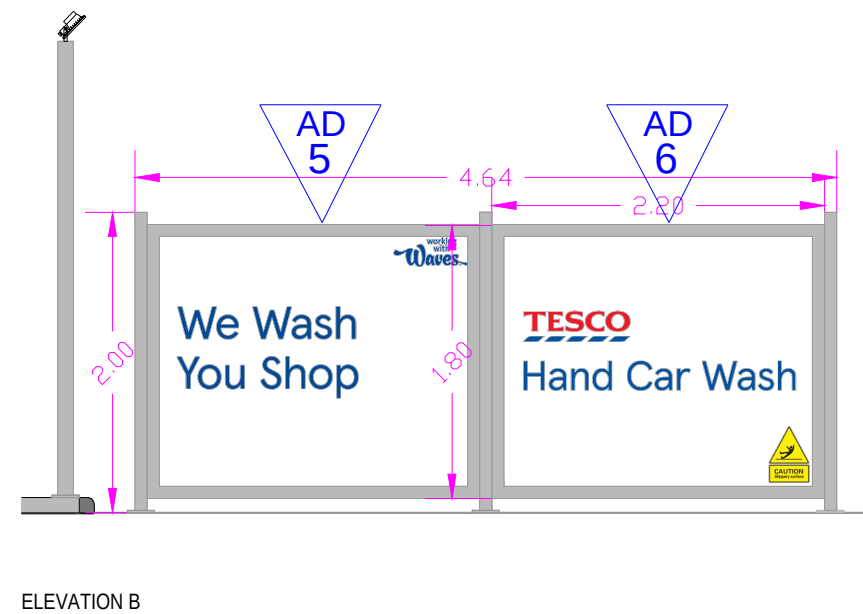
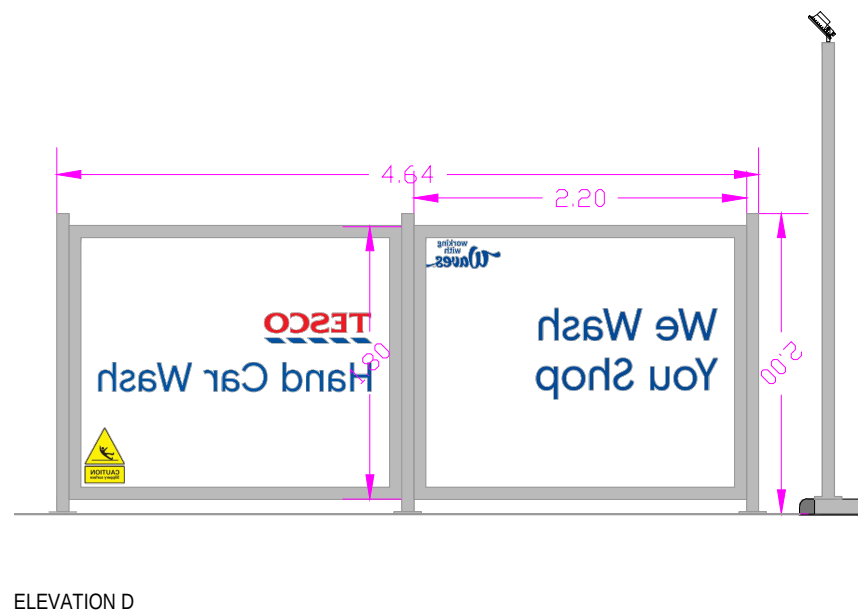
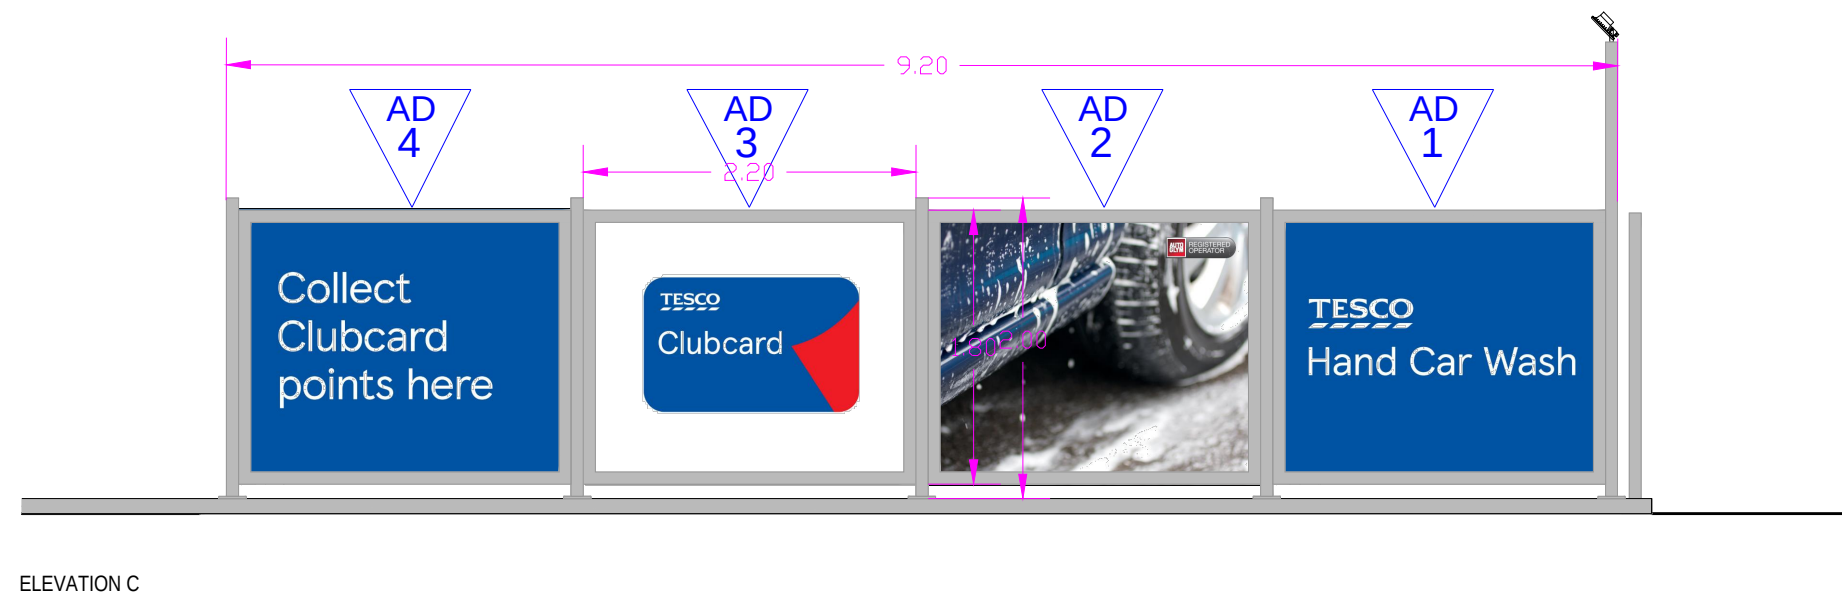
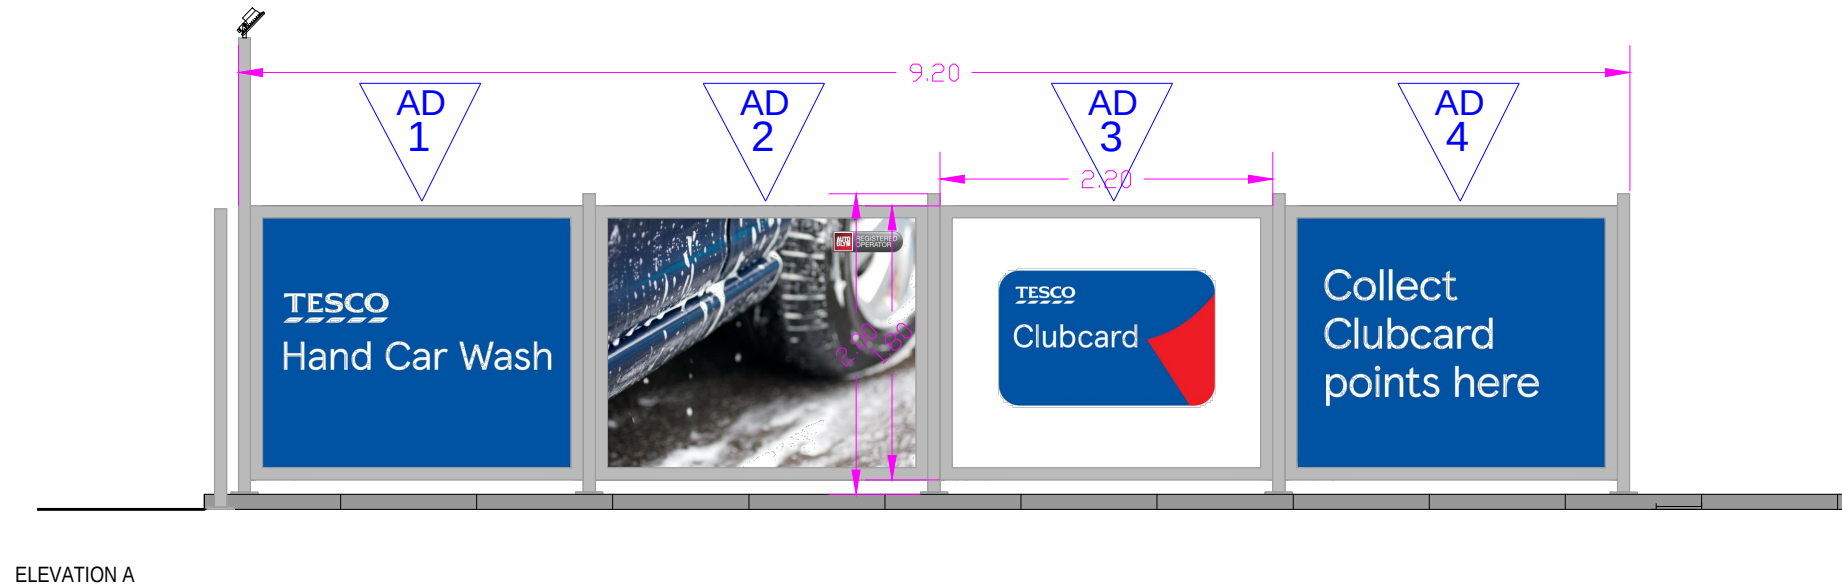
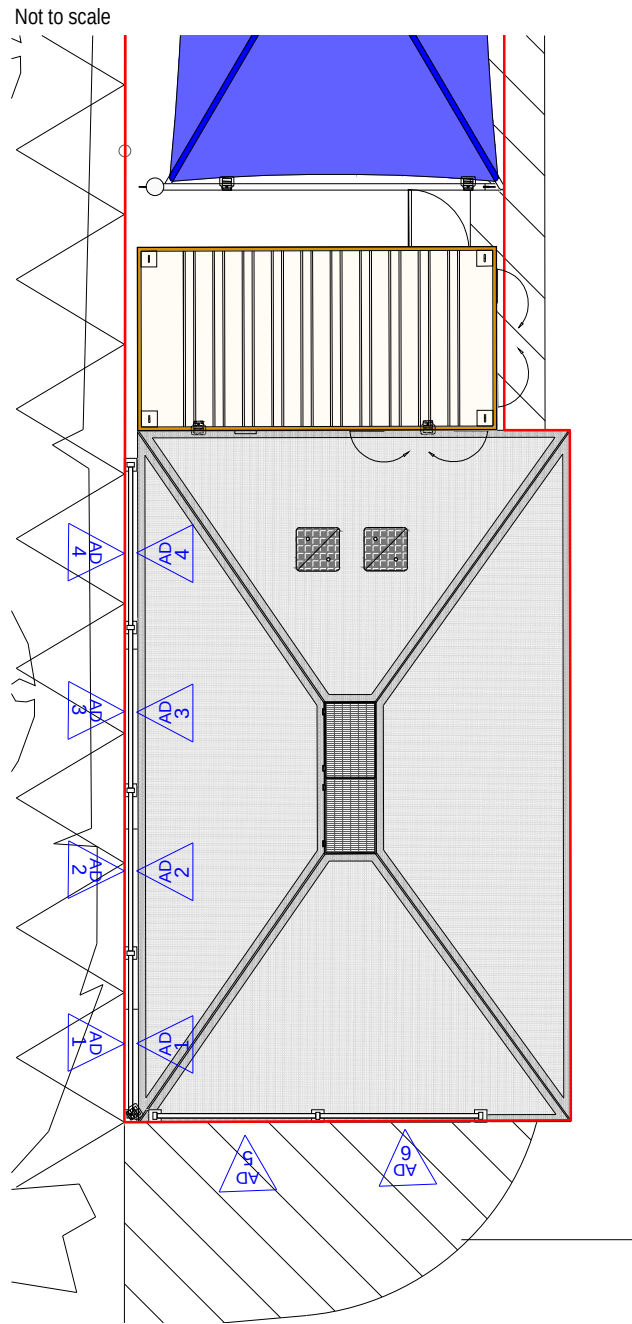


#### Notes

##### Free Standing Signs

The hand car wash will have 4 double sided dibonds & 2 single sided perspex signs. The signs will be positioned along the side of the wet area to act as a barrier against spray.

AD 1 = 2.2m W X 1.8m H (white/red text on transparent background, single sided clear perspex)

AD 2 = 2.2m W X 1.8m H (blue text on transparent background, single sided clear perspex)

AD 3 = 2.2m W X 1.8m H (white text/coloured graphics on transparent background, single sided clear perspex)

AD 4 = 2.2m W X 1.8m H (white text on transparent background, single sided clear perspex)

AD 5 = 2.2m W X 1.8m H (blue text on transparent background, single sided clear perspex)

AD 6 = 2.2m W X 1.8m H (red & blue text on transparent background, single sided clear perspex)

|                                                                                                  |           |            |    |
|--------------------------------------------------------------------------------------------------|-----------|------------|----|
|                                                                                                  |           |            |    |
|                                                                                                  |           |            |    |
| Rev                                                                                              | Amendment | Date       | By |
| Status                                                                                           |           |            |    |
| PLANNING                                                                                         |           |            |    |
| Waves Consultancy Ltd                                                                            |           |            |    |
| Bridge Studios                                                                                   |           |            |    |
| 318-326 Wandsworth Bridge Road                                                                   |           |            |    |
| SW6 2TZ                                                                                          |           |            |    |
| 020 8877 3884                                                                                    |           |            |    |
| <div></div> |           |            |    |
| www.wavescarwash.co.uk                                                                           |           |            |    |
| Project                                                                                          |           |            |    |
| Tesco Stores Ltd                                                                                 |           |            |    |
| SOLENT ROAD                                                                                      |           |            |    |
| HAVANT                                                                                           |           |            |    |
| HAMPSHIRE                                                                                        |           |            |    |
| PO9 1TR                                                                                          |           |            |    |
| England                                                                                          |           |            |    |
| Drawing Title                                                                                    |           |            |    |
| Hand Car Wash Proposed Free Standing Signs                                                       |           |            |    |
| Scale                                                                                            |           |            |    |
| 1:50 @ A3                                                                                        |           |            |    |
| Drawn By                                                                                         |           | Date       |    |
| AP                                                                                               |           | 30/01/2020 |    |
| Drawing Number                                                                                   |           |            |    |
| PO9 1TR-PL-007                                                                                   |           |            |    |