
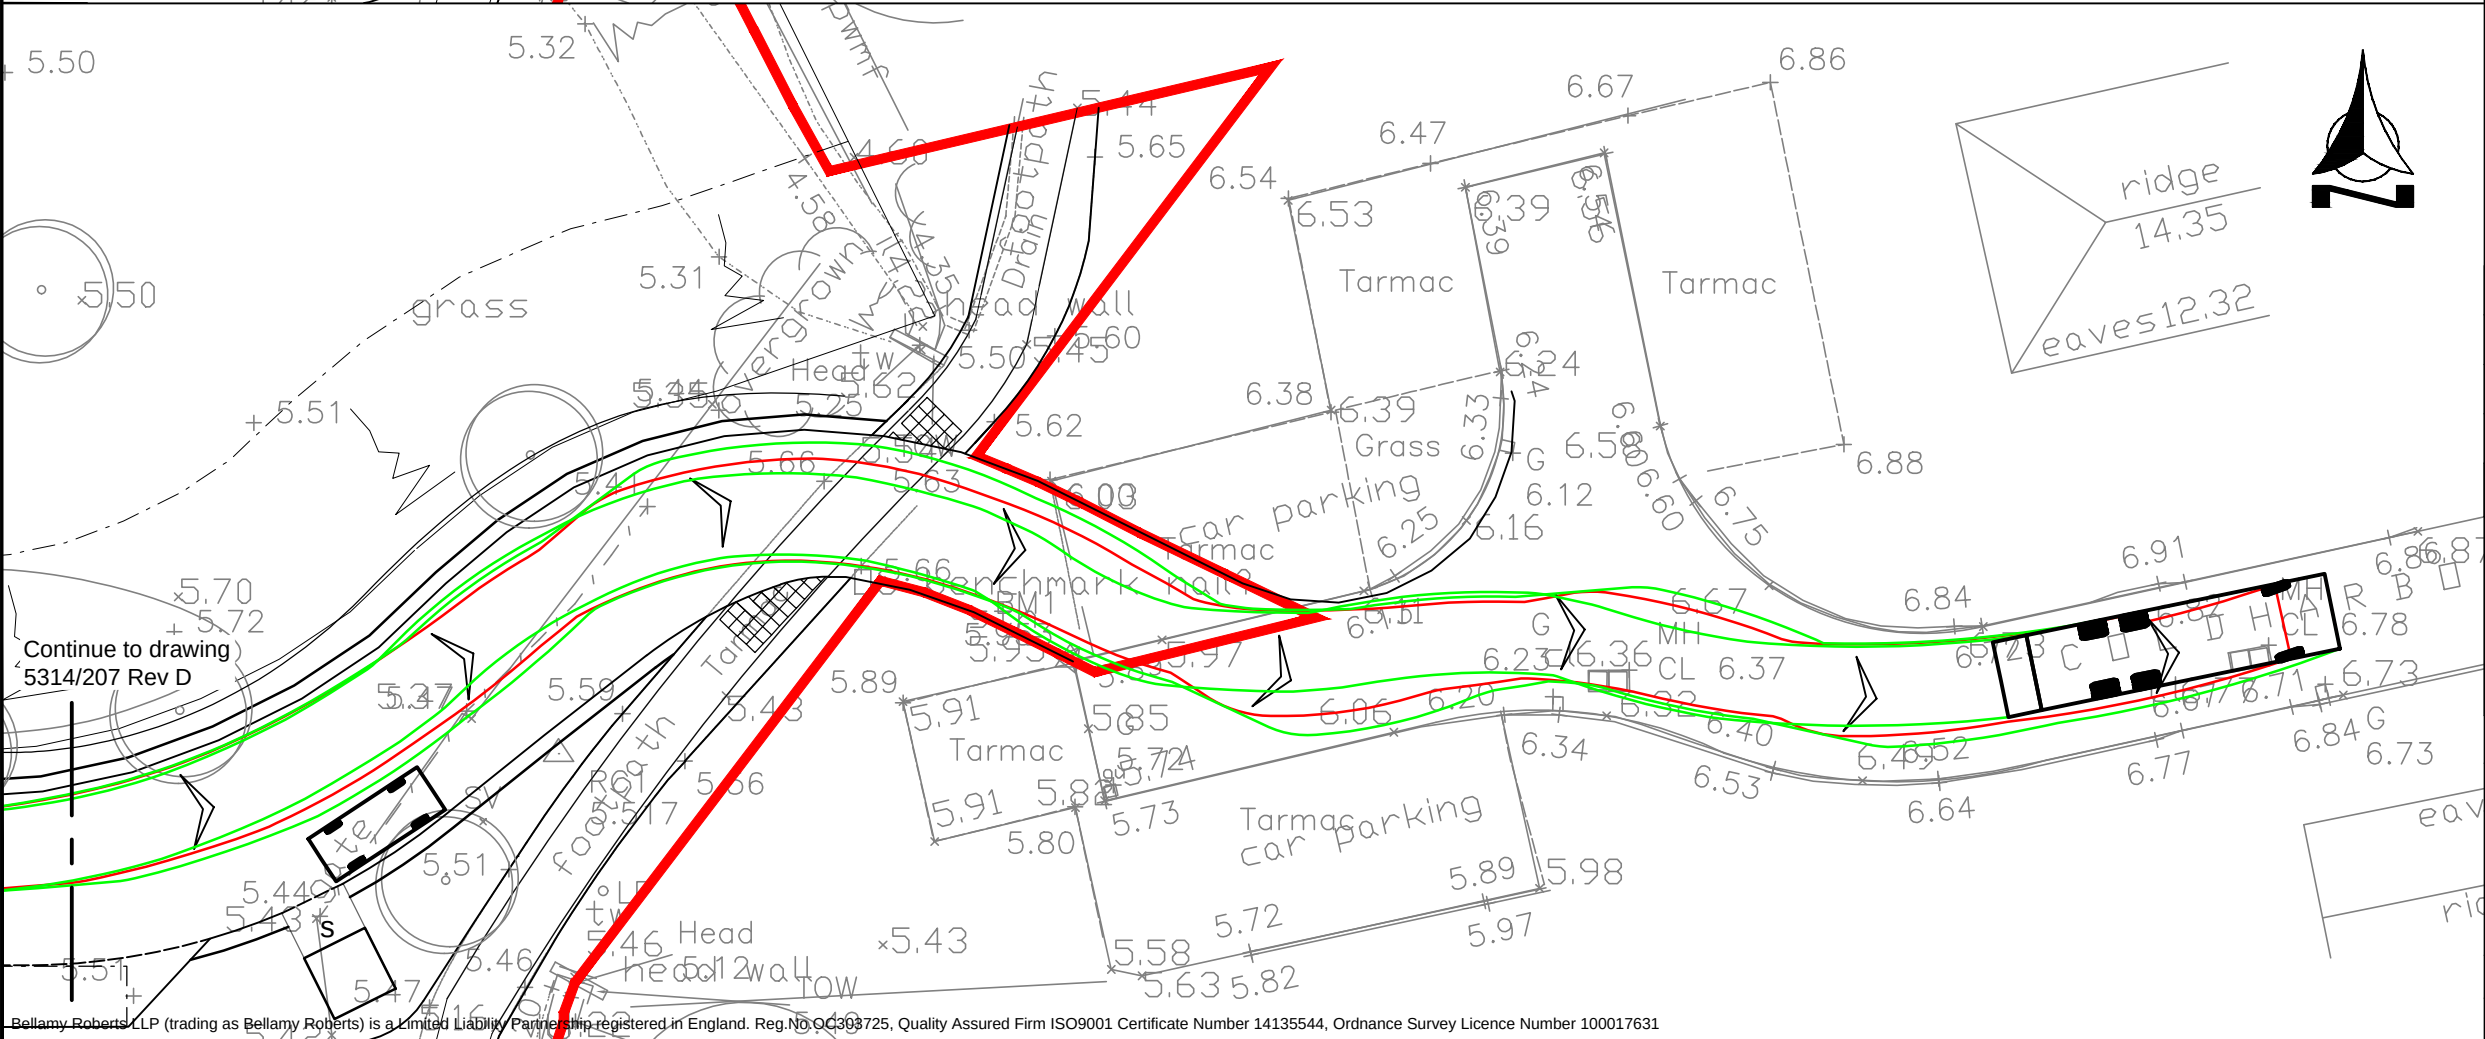


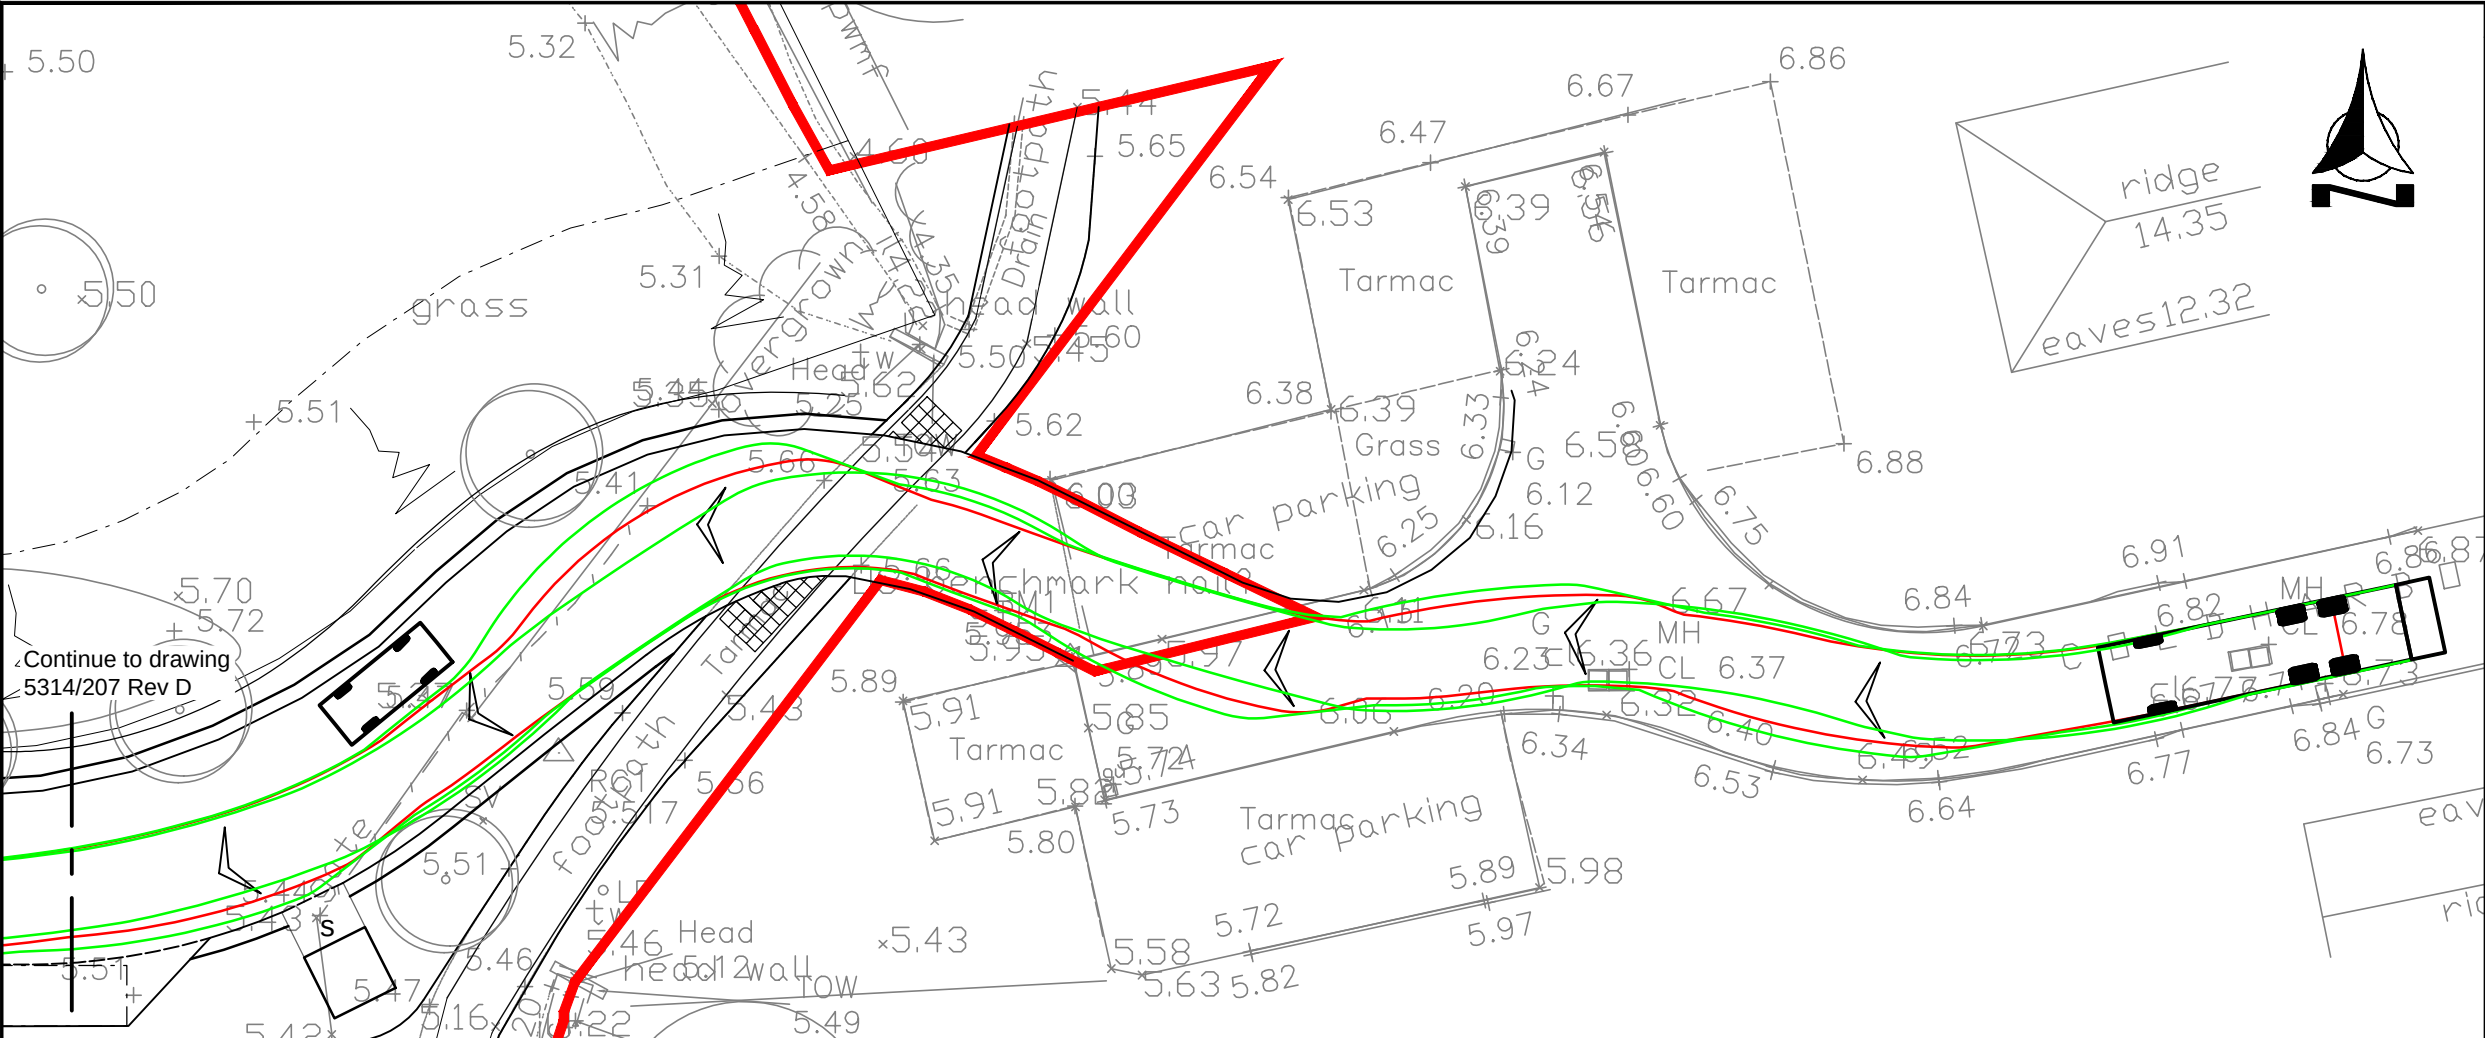

Notes

Phoenix 2 Duo (P2-15W with Elite 6x4 chassis)

Overall Length

Overall Width

Overall Body Height

Min Body Ground Clearance

Track Width

Lock to lock time

Kerb to Kerb Turning Radius

11.200m

2.530m

3.751m

0.304m

2.500m

4.00s

9.500m

D	Minor Updates	ARM	19/02/20	MT
C	Minor Updates	ARM	05/07/19	MT
B	Site layout updated	ARM	03/07/19	MT
A	Internal site revised, Track updated	JCB	19/06/19	ITR
REVISION	AMENDMENT	DRN	DATE	CHK

Clover House
Western Lane
Odiham
Hampshire, RG29 1TU

Tel: 01256 703355
Email: info@bellamyroberts.co.uk

CLIENT

Telstar

PROJECT

Coldharbour Farm Road, Emsworth

TITLE

Swept Path Analysis
Large Refuse Vehicle
Access

DRAWN BY

ARM

DESIGN BY

-

CHK BY

ITR

DATE

04/06/19

DRAWING No.

5314 / 206

REV No.

D

SCALE

1:250 @ A3