
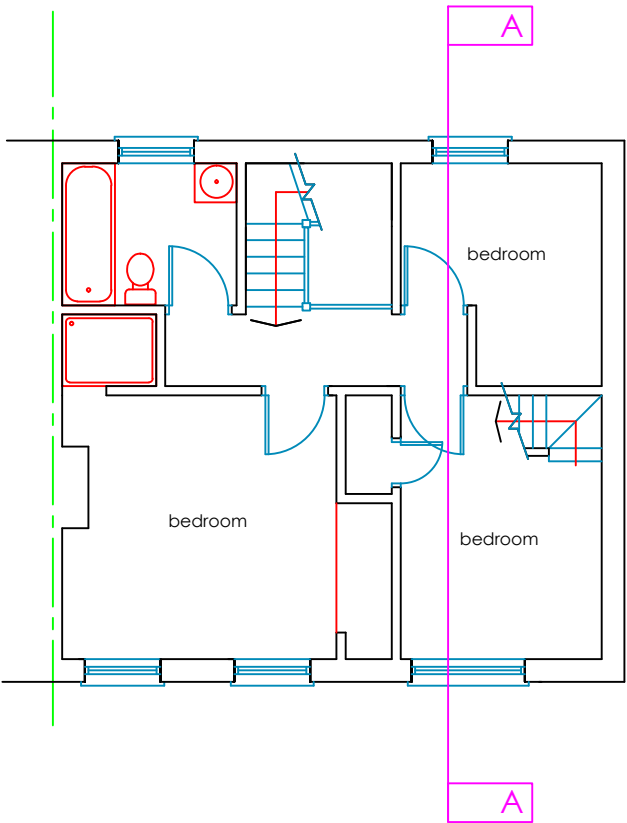



Existing Plans

This drawing is the copyright of Tomes Architects and may not be copied, altered, or reproduced in any way, or be passed to a third party without our written authority

All dimensions are to be checked on site before commencing work. Any discrepancies should be reported to the project manager immediately.

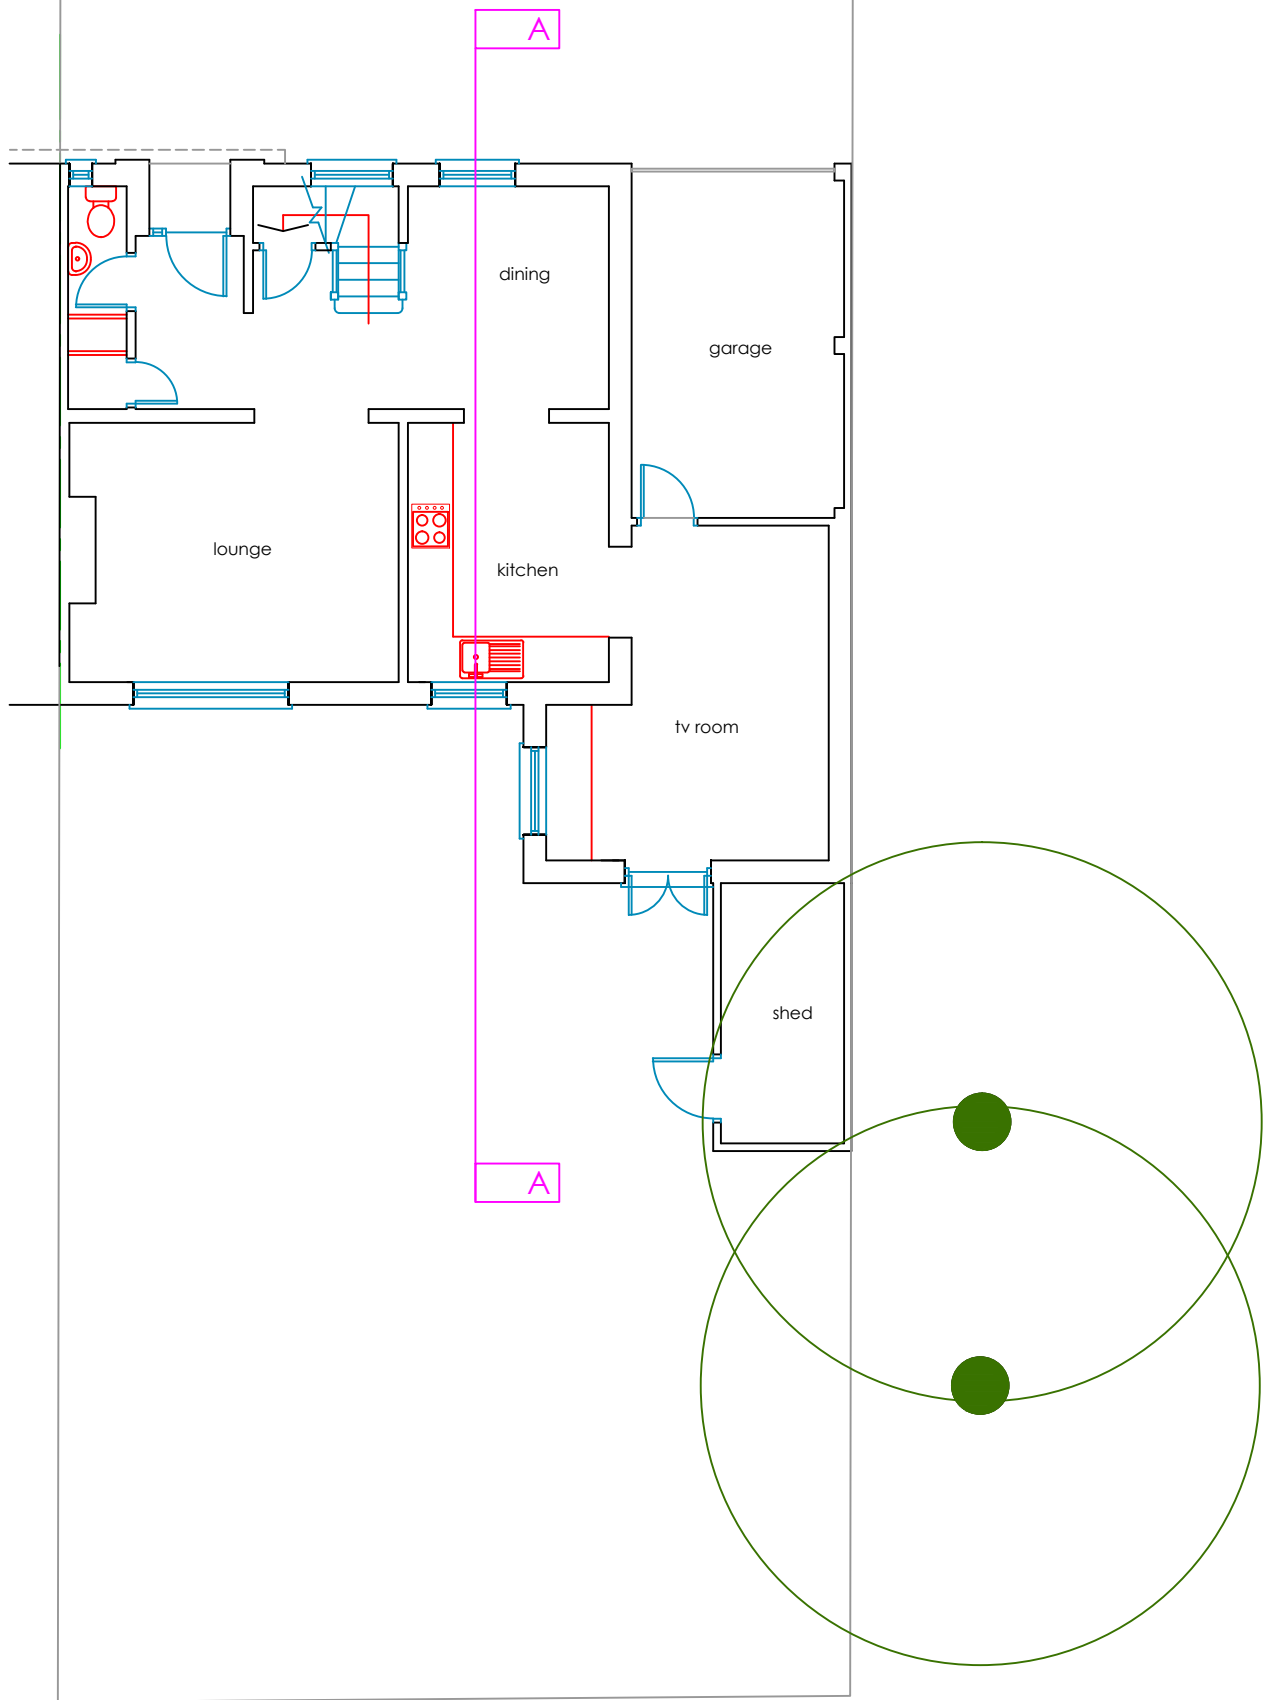

First Floor

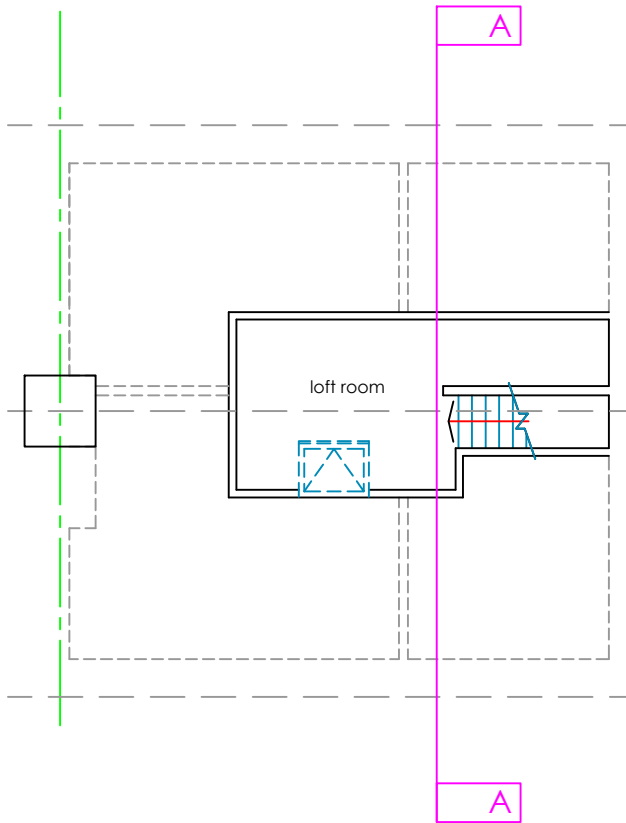

Second Floor

tomesarchitects
architecture + project management

the old rectory, 108 london road, widley, hampshire, po7 5aa
tel: 023 9309 2307 email: info@tomesarchitects.co.uk

project	1 Warnford Crescent Leigh Park	date	05 Feb 2019
drawing	Existing Plans	scale	1:100@A3
drawing no.	C3327-03	revision	