






Location Plan 1:1250 @ A3 (1:625 @ A1)

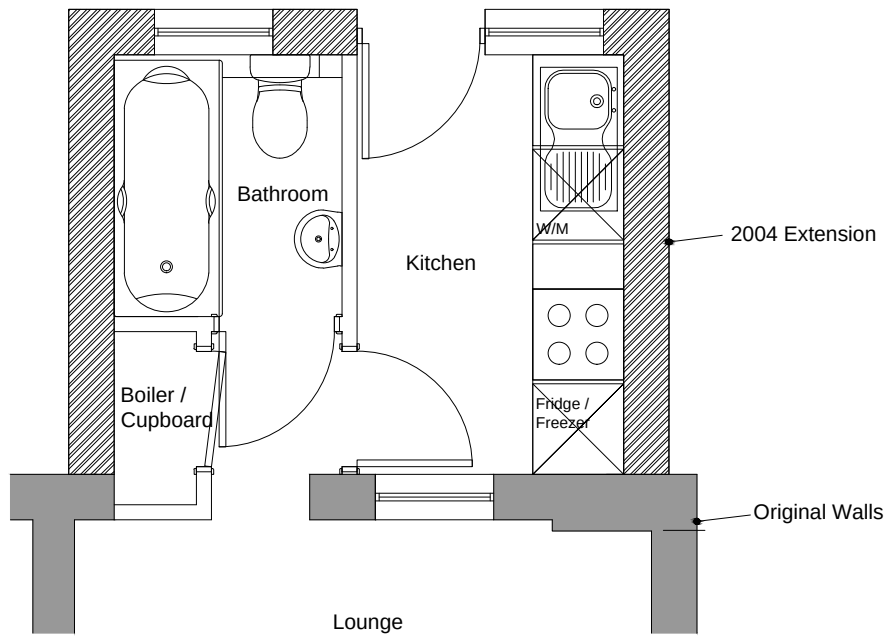


Existing Floor Plan

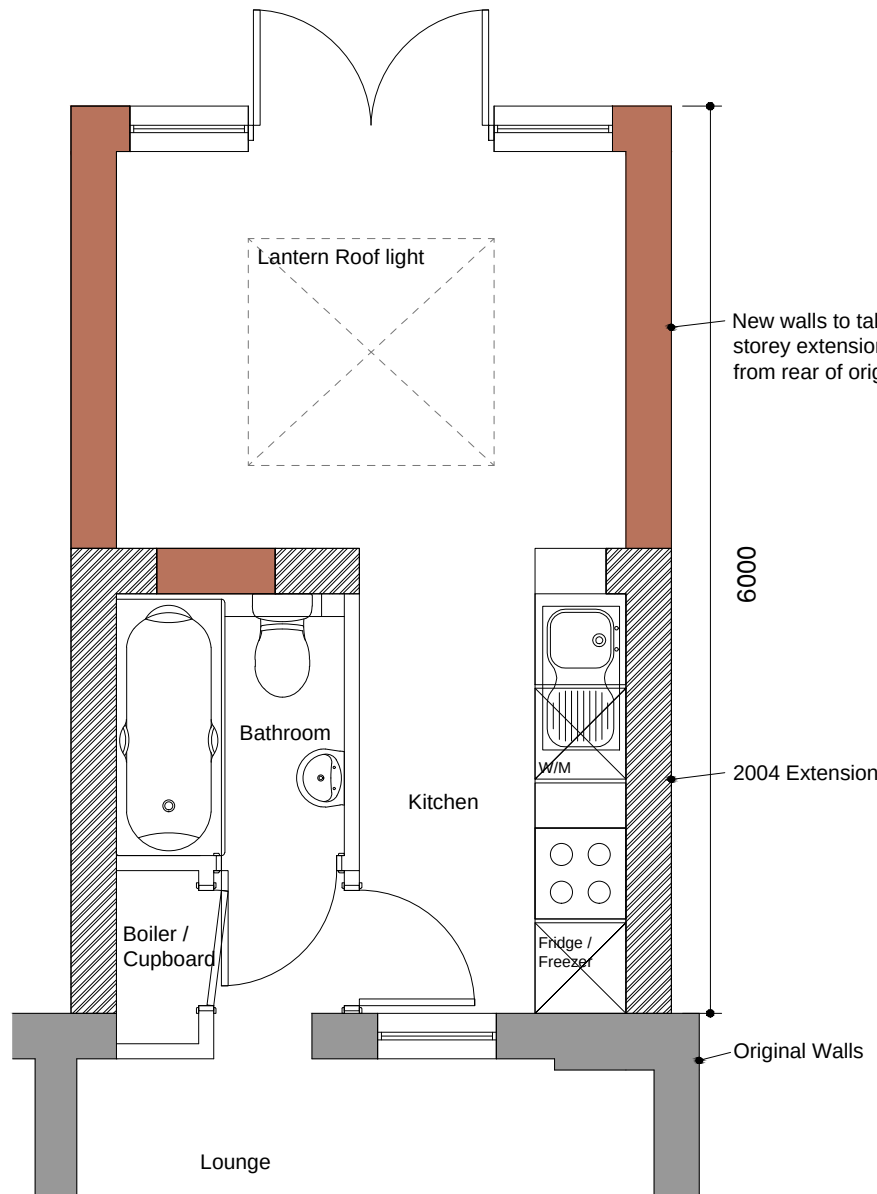


Proposed Floor Plan - Existing wall removed to allow for a more user friendly size kitchen and rear extension

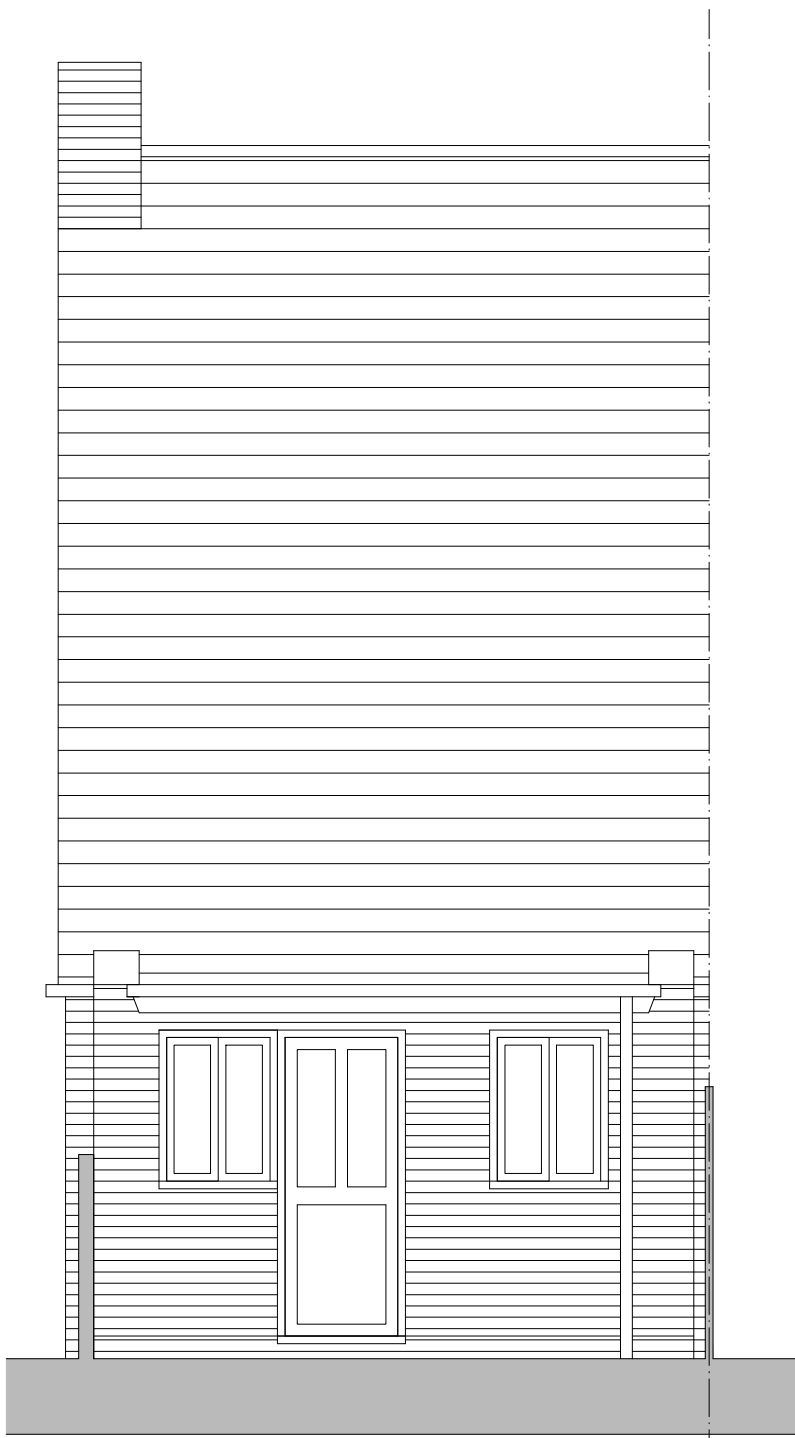

Existing Elevation

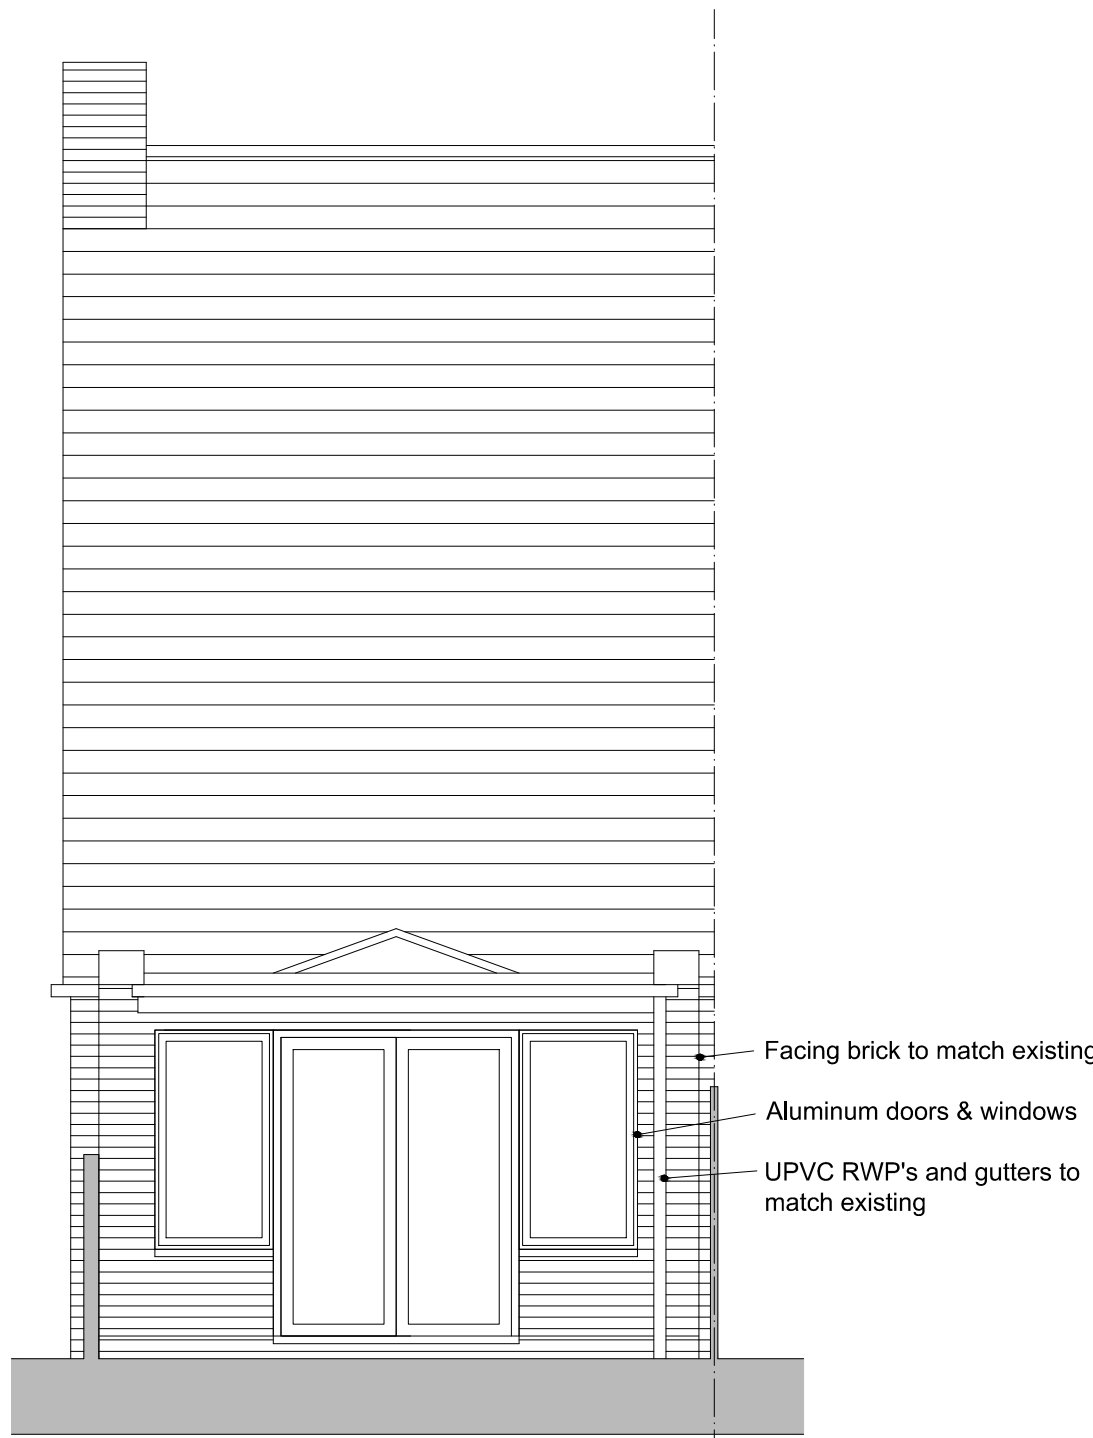


Proposed Elevation

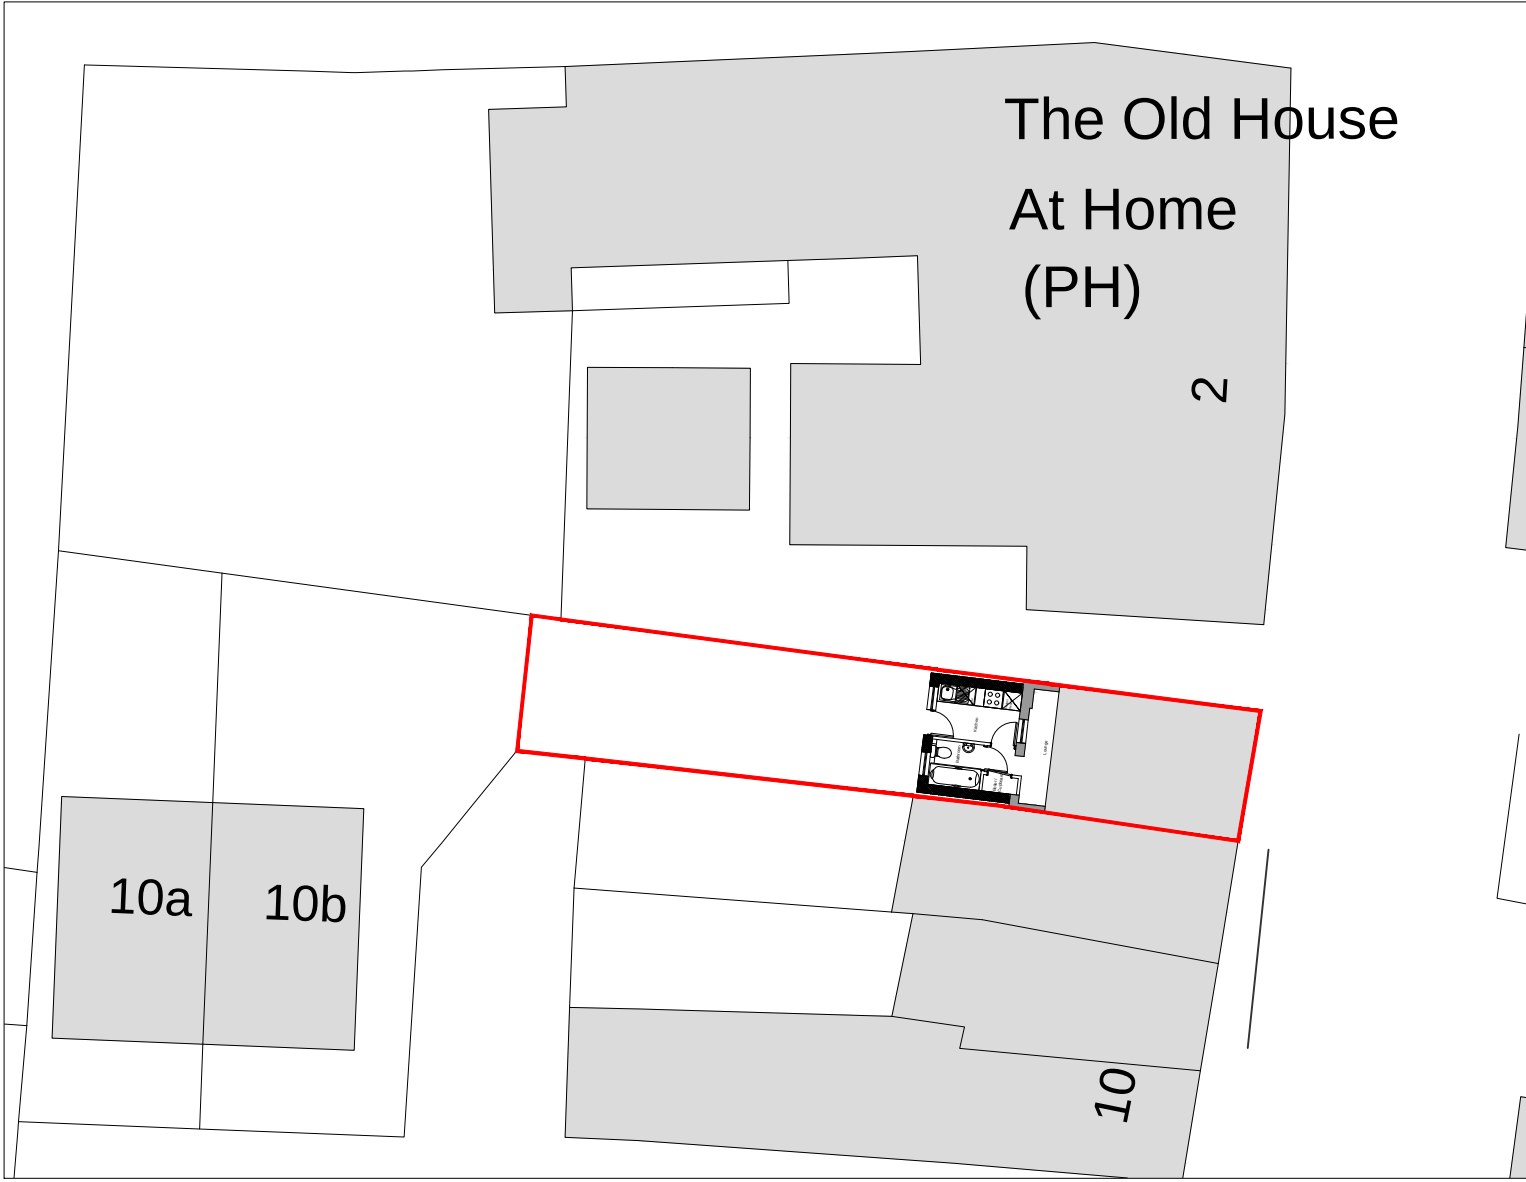

Existing Site Plan 1:250 @ A1 (1:500 @ A1)



Proposed Site Plan 1:250 @ A1 (1:500 @ A1)

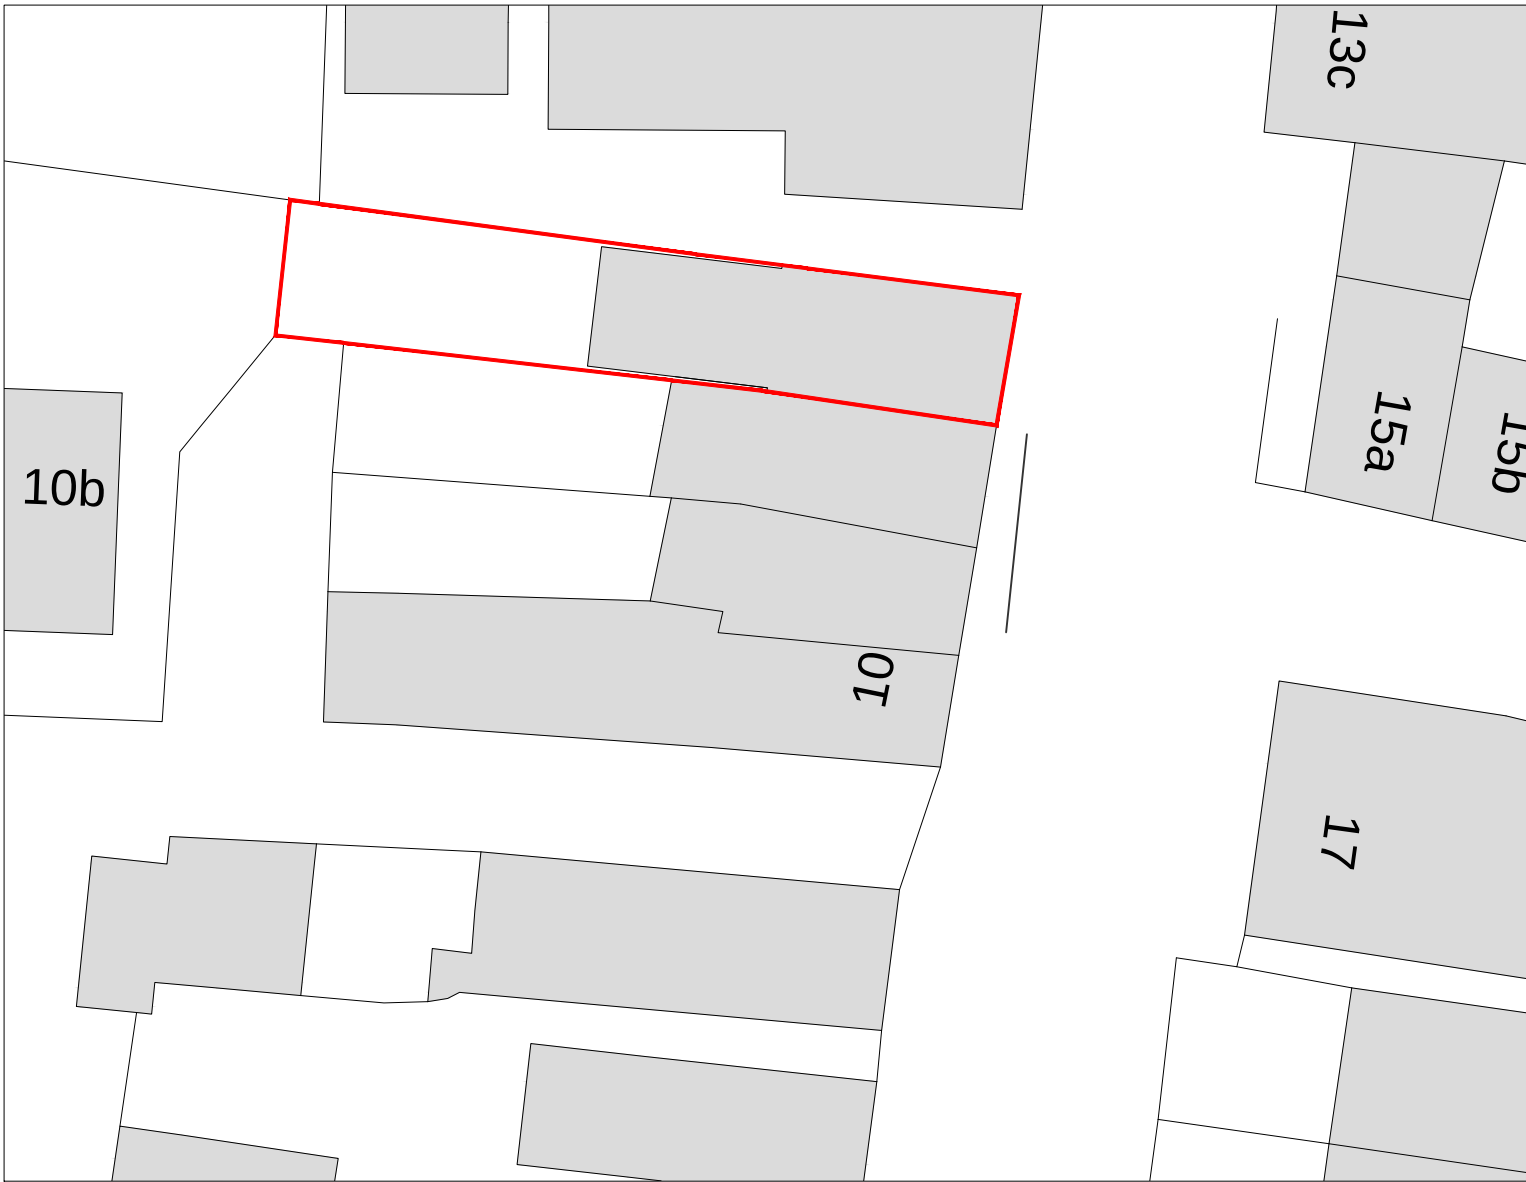

Proposed Block Plan 1:250 @ A1 (1:500 @ A1)

Rev A - Street names added - 19-09-19

detail

Rear Extension
4 South Street, Havant

Existing & Proposed Plans & Elevations

a1 scale	a3 scale	4SS2019-PD102	rev
1:50	1:100		A