


8 Fourth Avenue, PO9 2QX

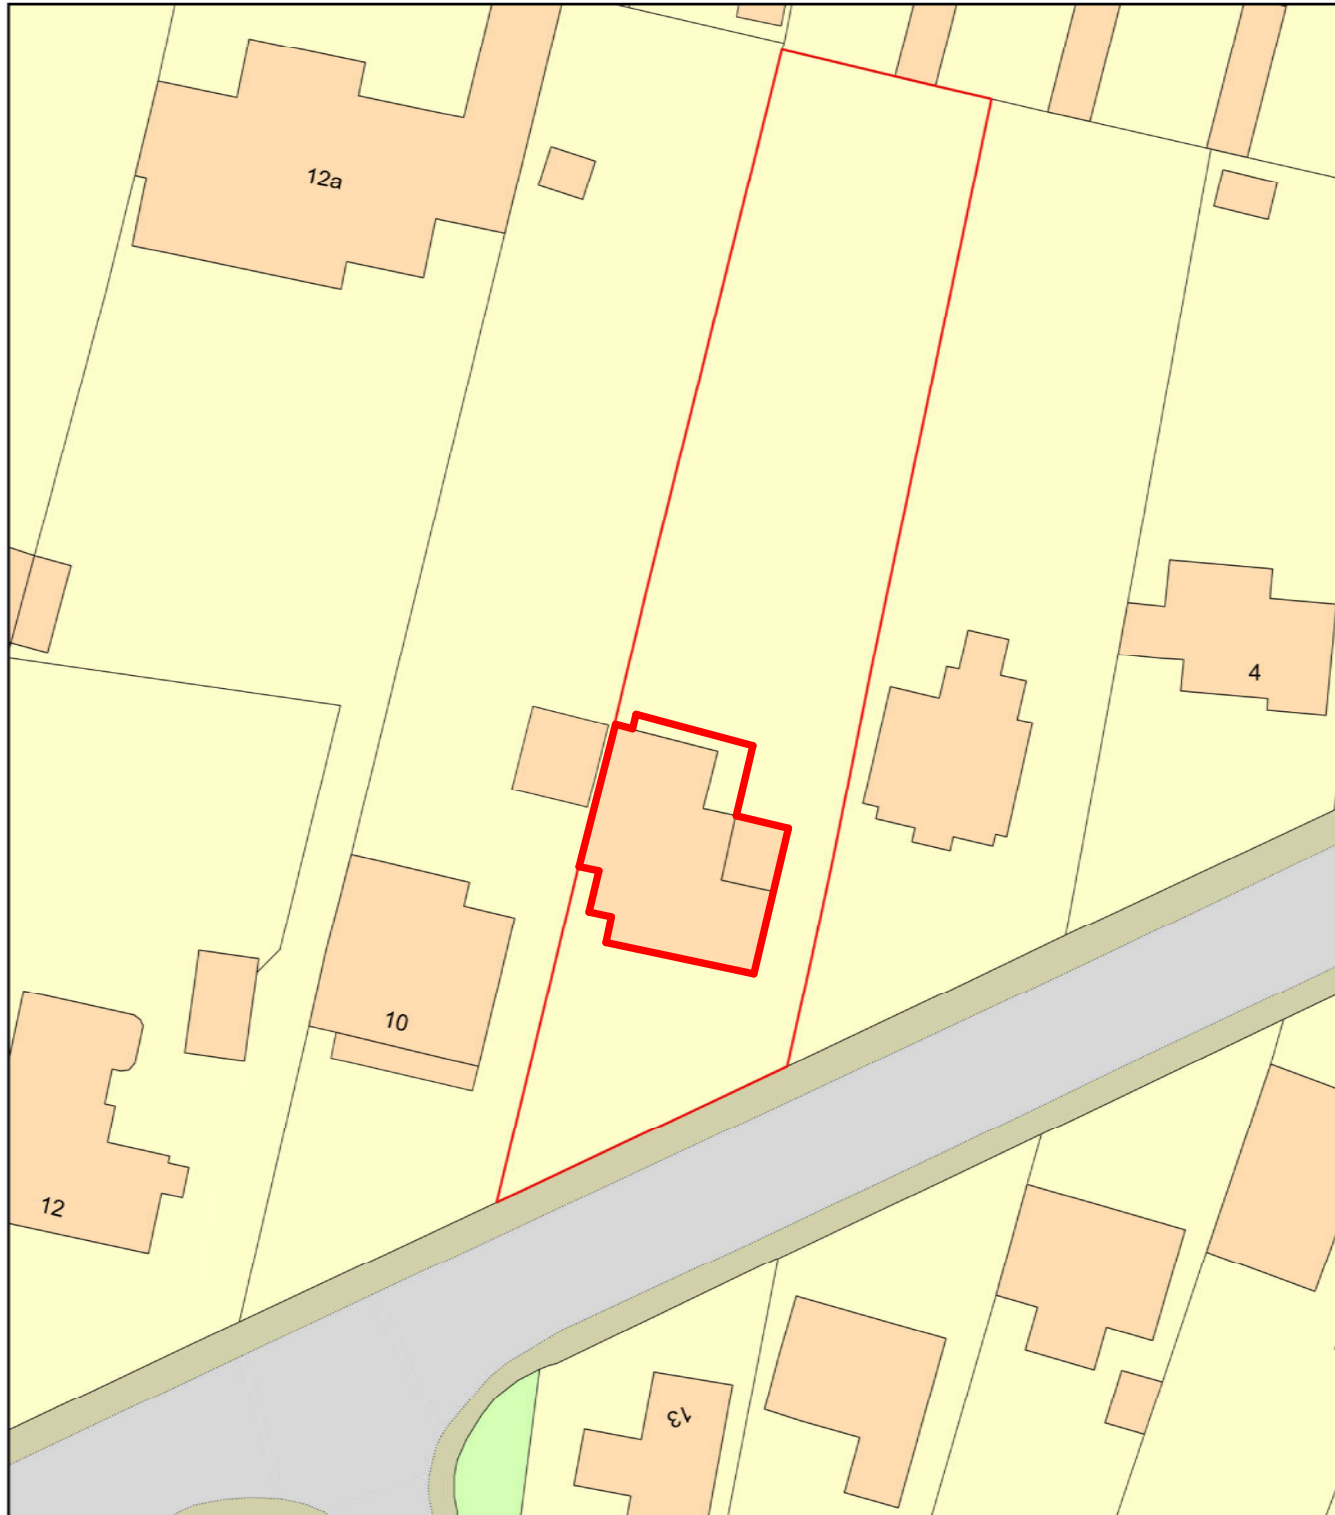

0 20
Metres



Plan Produced for: Parkers Design

Date Produced: 06 Mar 2020

Plan Reference Number: TQRQM20066181036950

Scale: 1:500 @ A4

© Crown copyright and database rights 2019 OS 100042766

0 5 10 m

pd parkers
executive
design

PROJECT	8 Fourth Ave PO9 2QX	CLIENT				Morrison	
		Date		Issue Date		Scale (@ A3)	
SHEET	Block Plan	Drawn by		SW	DRAWING NUMBER		REV
		Checked by		SR	P106		