


**NOTE**  
DO NOT SCALE FROM THIS DRAWING EXCEPT FOR PLANNING PURPOSES.  
ALL DIMENSIONS TO BE CHECKED ON SITE PRIOR TO COMMENCEMENT OF WORK. ALL DIMENSIONS RELATING TO SUB-CONTRACTORS OR SUPPLIERS WORK MUST BE CHECKED AND AGREED BETWEEN THE GENERAL CONTRACTOR, THE SUB-CONTRACTOR(S) AND / OR SUPPLIERS(S). ALL DIMENSIONS ARE IN MILLIMETERS. ALL WORKS OR MATERIALS INDICATED ON THE DRAWING ARE TO BE TO THE LATEST BRITISH STANDARDS AND ARE TO BE CARRIED OUT IN ACCORDANCE WITH THE RELEVANT CODES OF PRACTICE OR RECOGNISED TRADE ASSOCIATION RECOMMENDATIONS AND PUBLICATIONS.  
THIS DRAWING TO BE READ IN CONJUNCTION WITH ALL RELEVANT DRAWINGS AND SPECIFICATIONS OF OTHER CONSULTANTS.  
ANY DISCREPANCIES TO BE BROUGHT TO THE ATTENTION OF BAQUS GROUP PLC. IF IN DOUBT ASK.


© THIS DRAWING IS THE COPYRIGHT OF BAQUS GROUP PLC.

| APPR | DATE | STATUS |
|------|------|--------|
|------|------|--------|

HATCHED AREA INDICATES LOCATION OF EXISTING BUILDING SUBJECT TO WINDOW / DOOR REPLACEMENT WORK

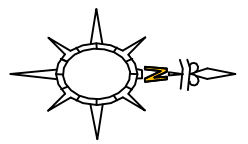

RED-LINE INDICATES EXISTING SITE BOUNDARY

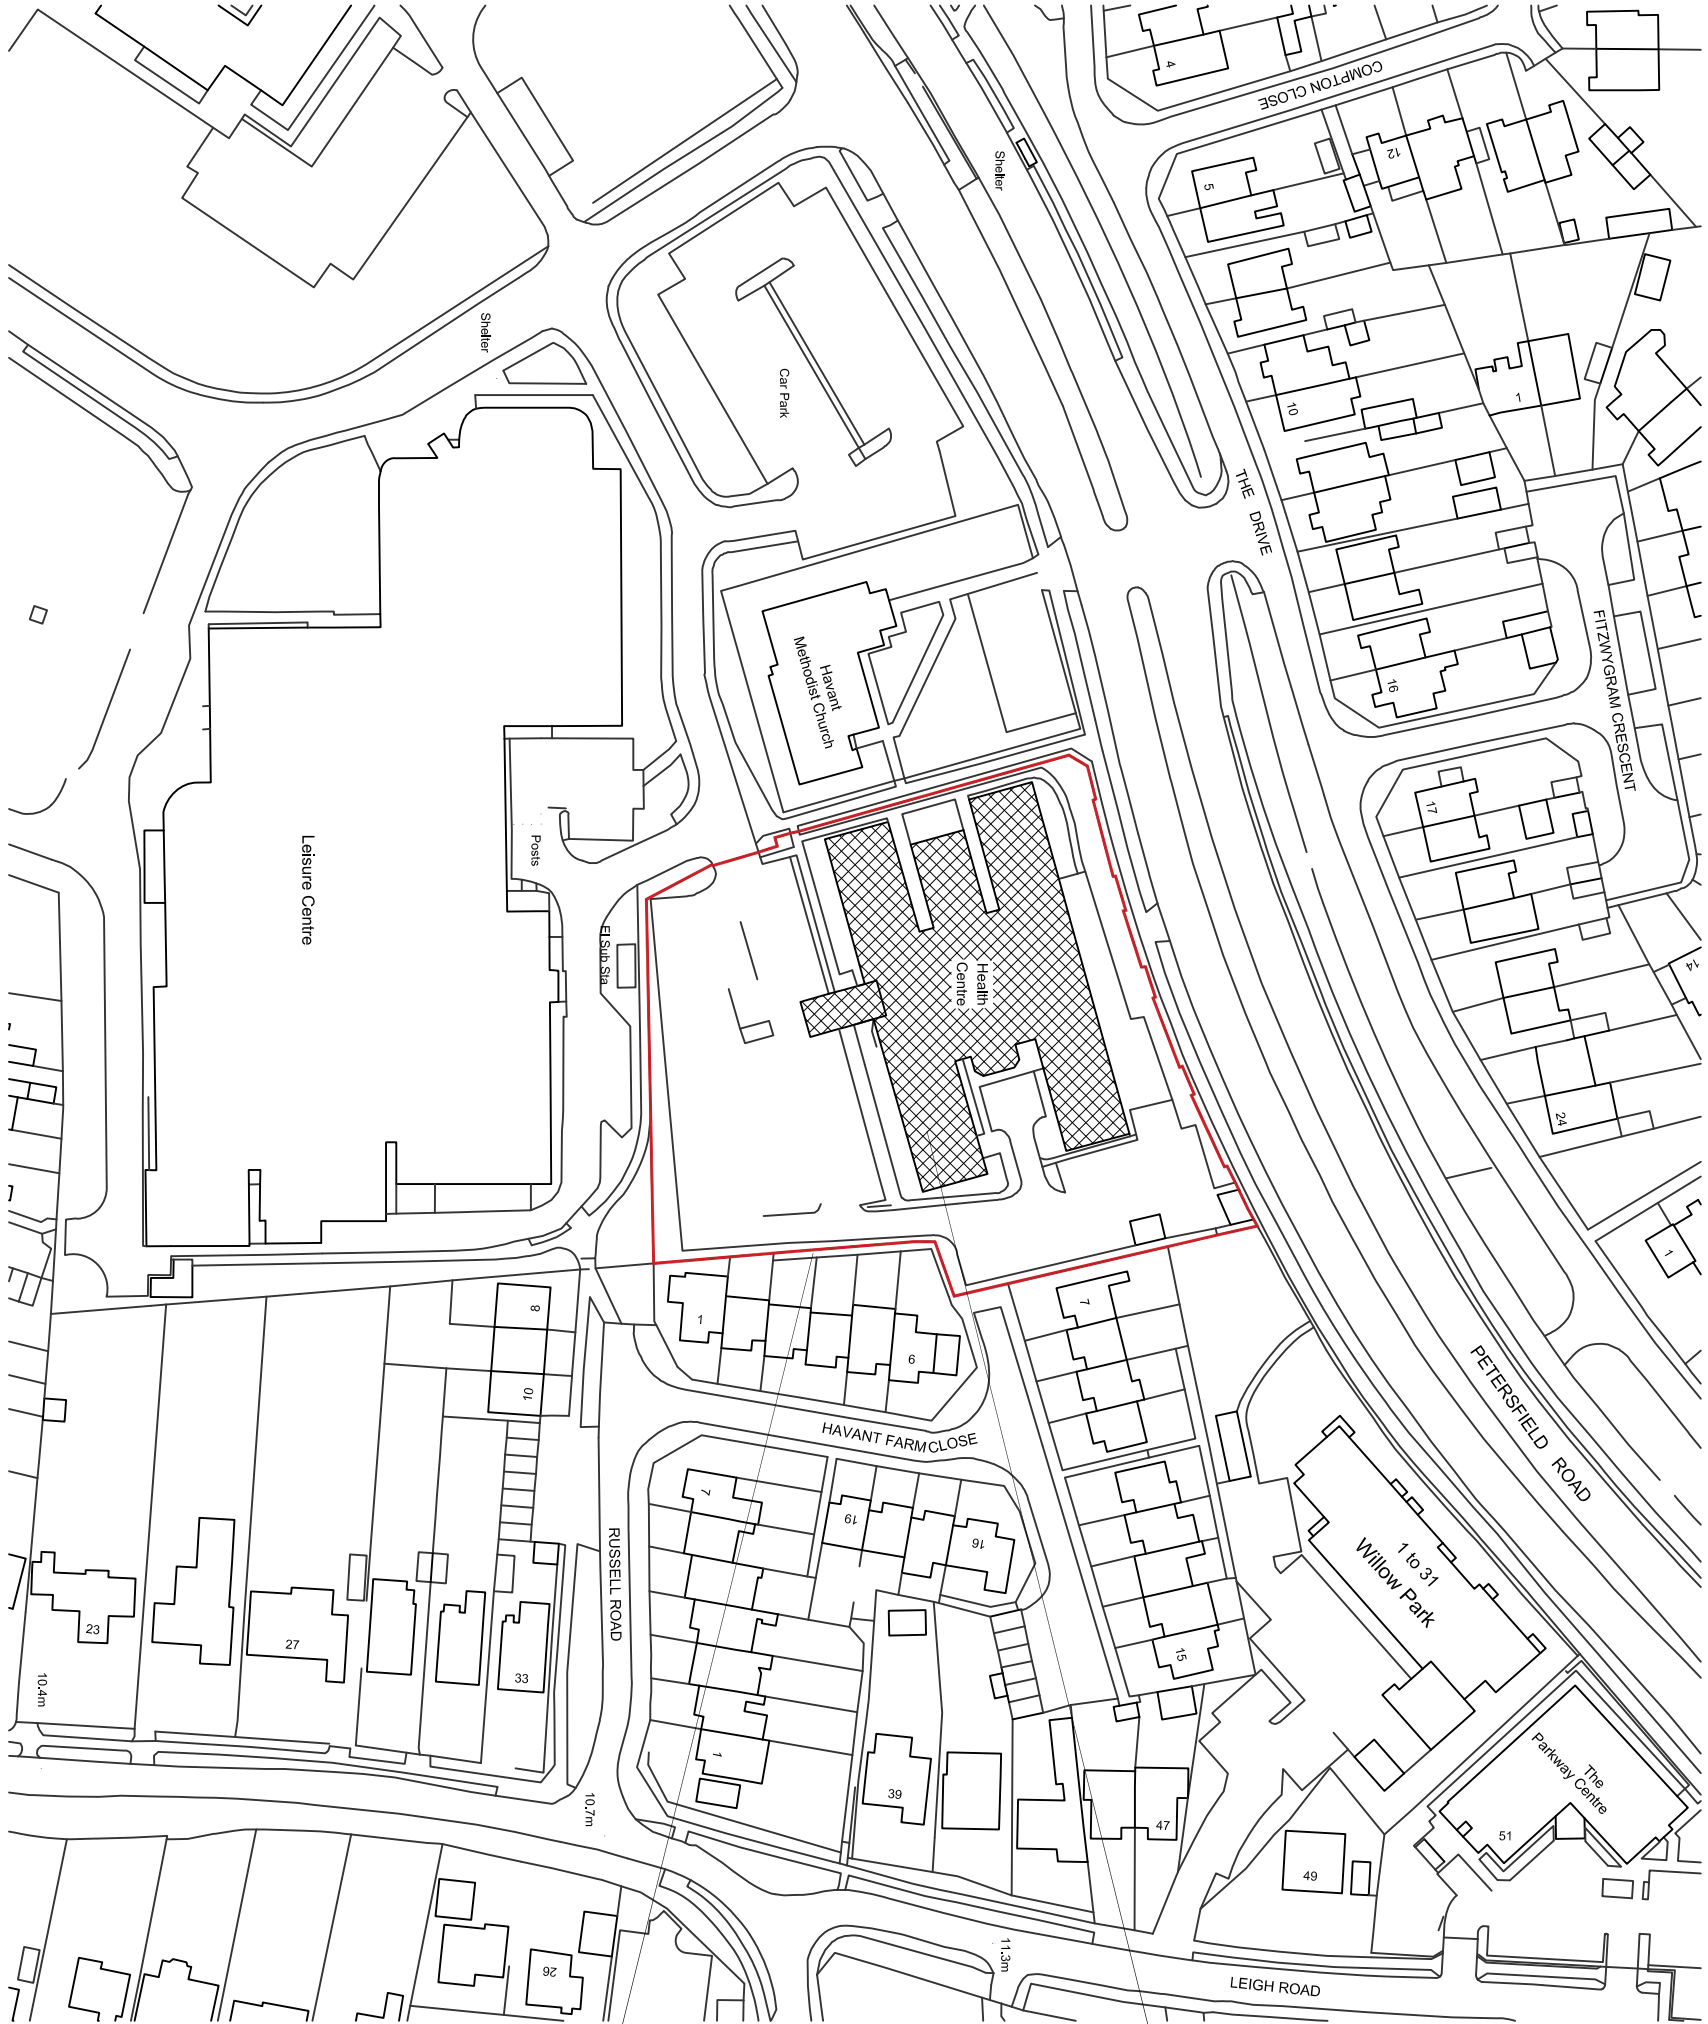

| REV | DATE | AMENDMENT | BY |
|-----|------|-----------|----|
|-----|------|-----------|----|

|         |                                                             |
|---------|-------------------------------------------------------------|
| PROJECT | HAVANT HEALTH CENTRE Replacement Windows and External Doors |
|---------|-------------------------------------------------------------|

|         |               |
|---------|---------------|
| DRAWING | Location Plan |
|---------|---------------|

|            |          |               |               |
|------------|----------|---------------|---------------|
| Date       | Dec 2019 | Drawn By      | PB            |
| Scale      | 1 : 1250 | Iss. App. By  | AF            |
| Drawing No | 007      | File Location | 006636 /H/001 |



MIDLAND HOUSE, 1 MARKET AVENUE,  
CHICHESTER, WEST SUSSEX PO19 1JU  
TEL: 01243 792220 FAX: 01243 792016  
e-mail: enquiries@baqus.co.uk  
www.baqus.co.uk