



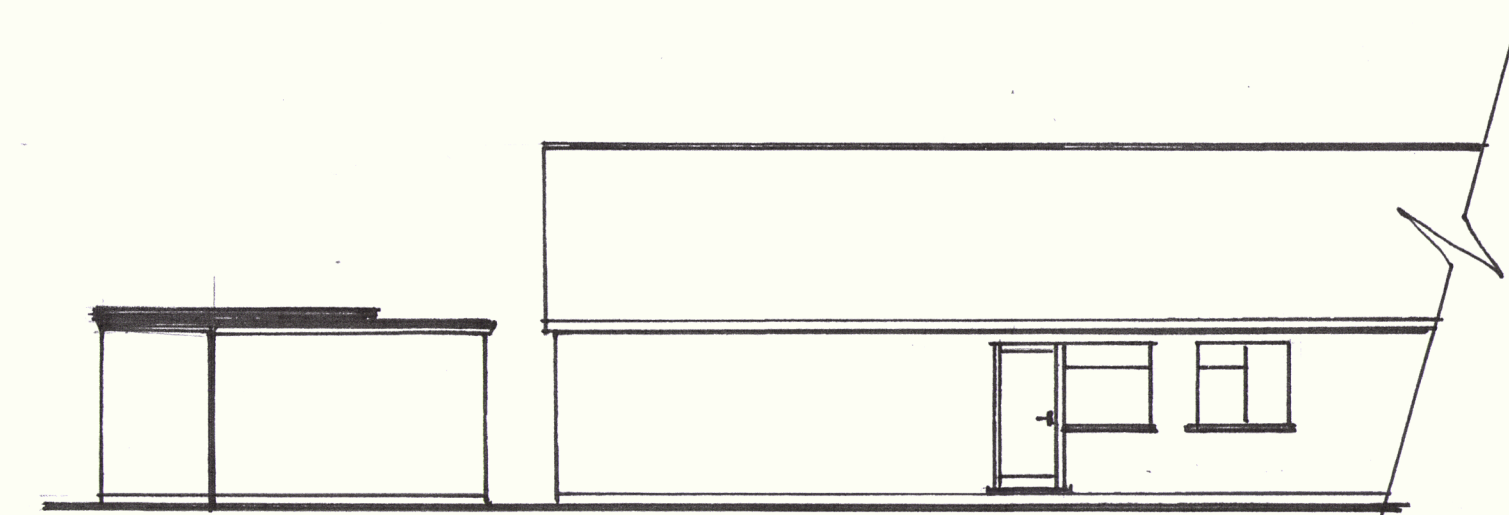


-EXISTING VIEW FROM NORTH AT 1:100-

0 1 2 3 4 5 6m
0.5
-1:100-

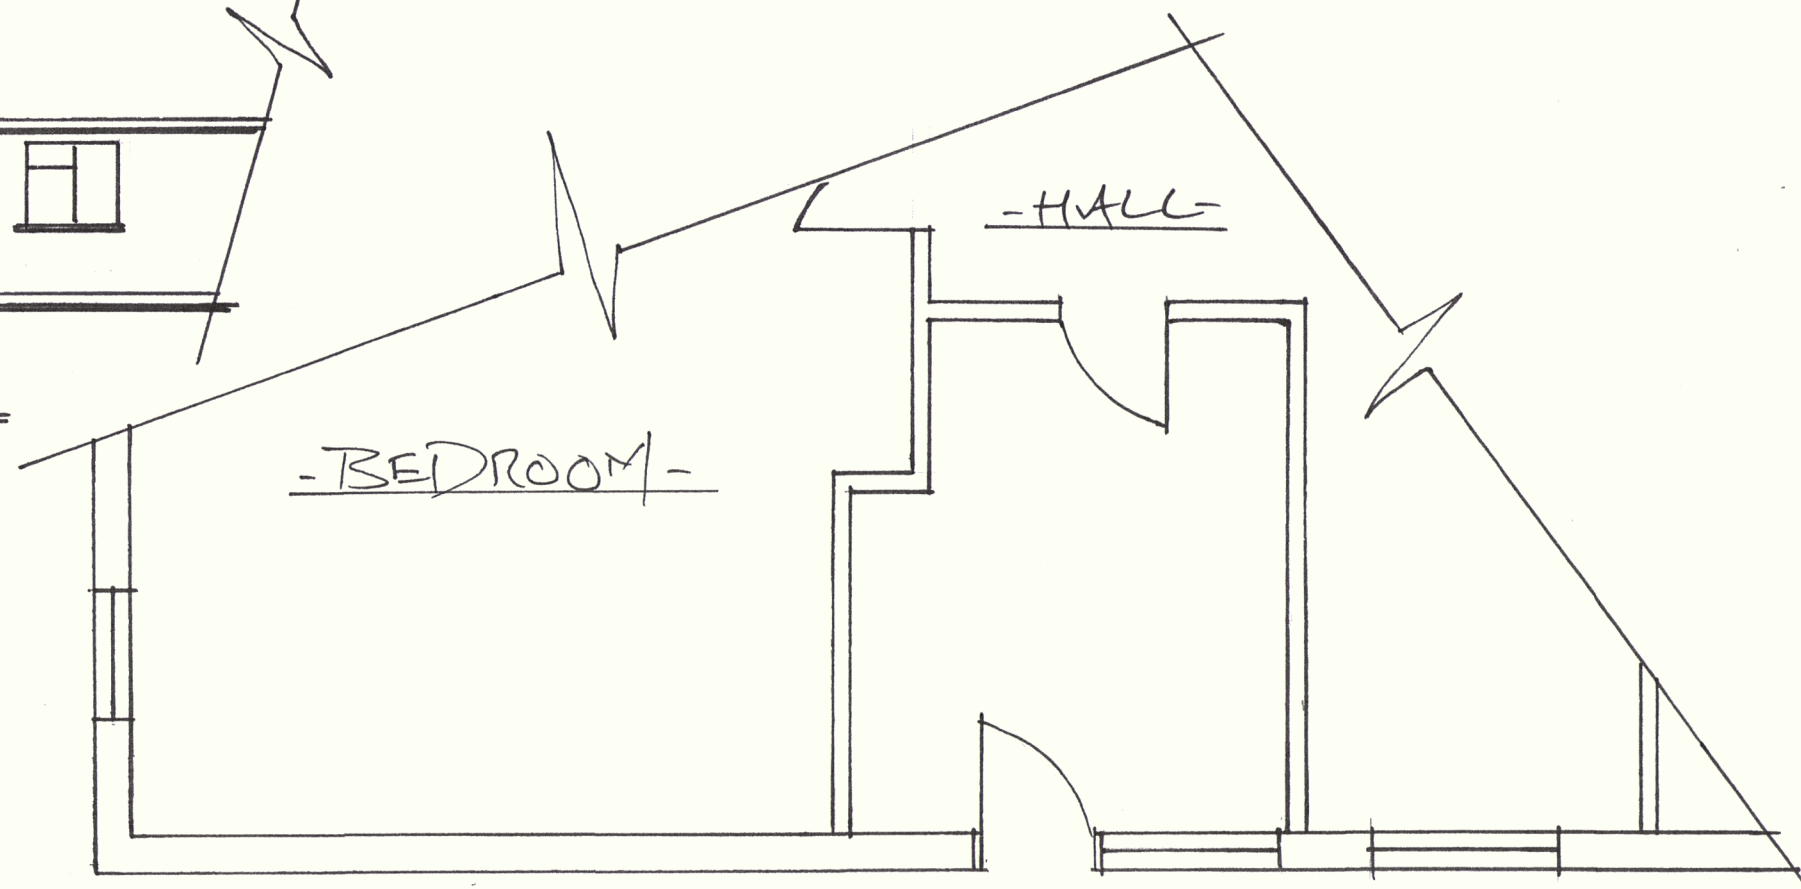

-BEDROOM-

-HALL-

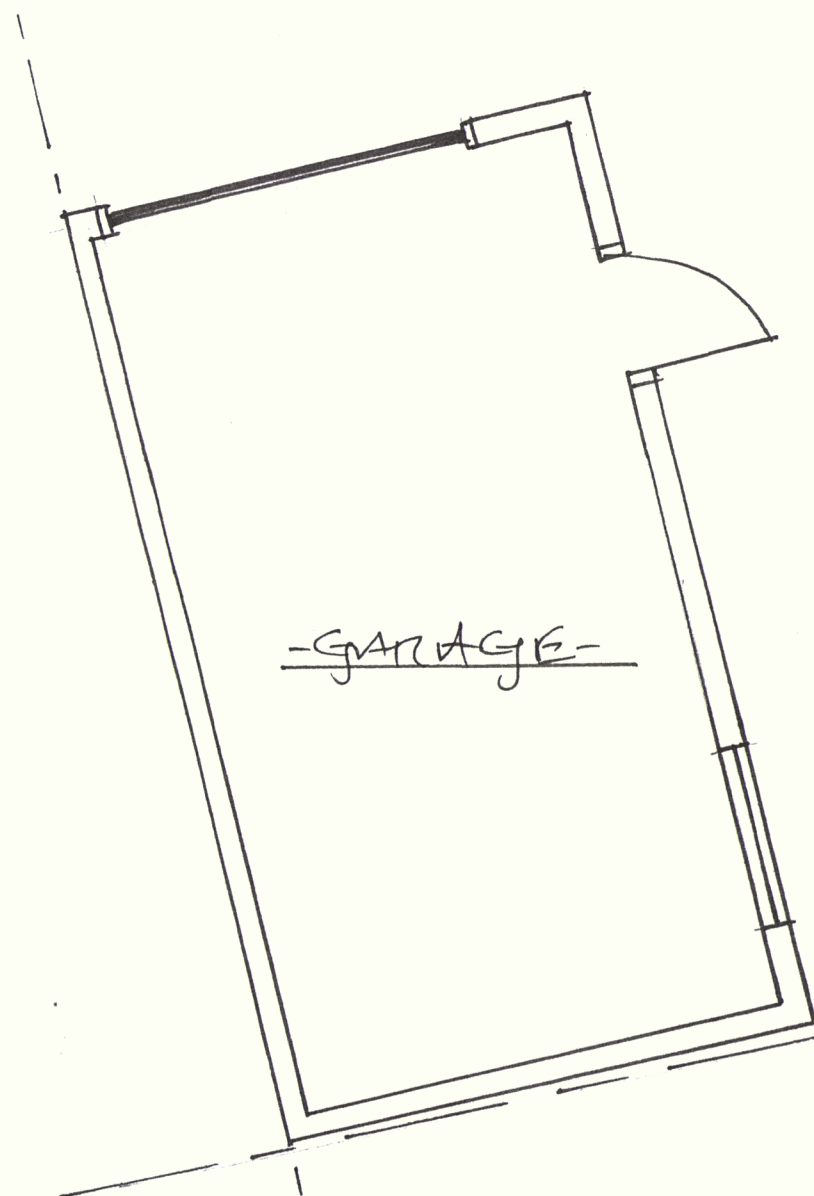

-GARAGE-

HAVANT BOROUGH
COUNCIL
24 APR 2020
RECEIVED

-FLOOR PLAN AT 1:50 - AS EXISTING-

0 1 2 3 4 5m
-1:50-

-13, KENTS CLOSE, WATERLOOVILLE, PO88JZ-