


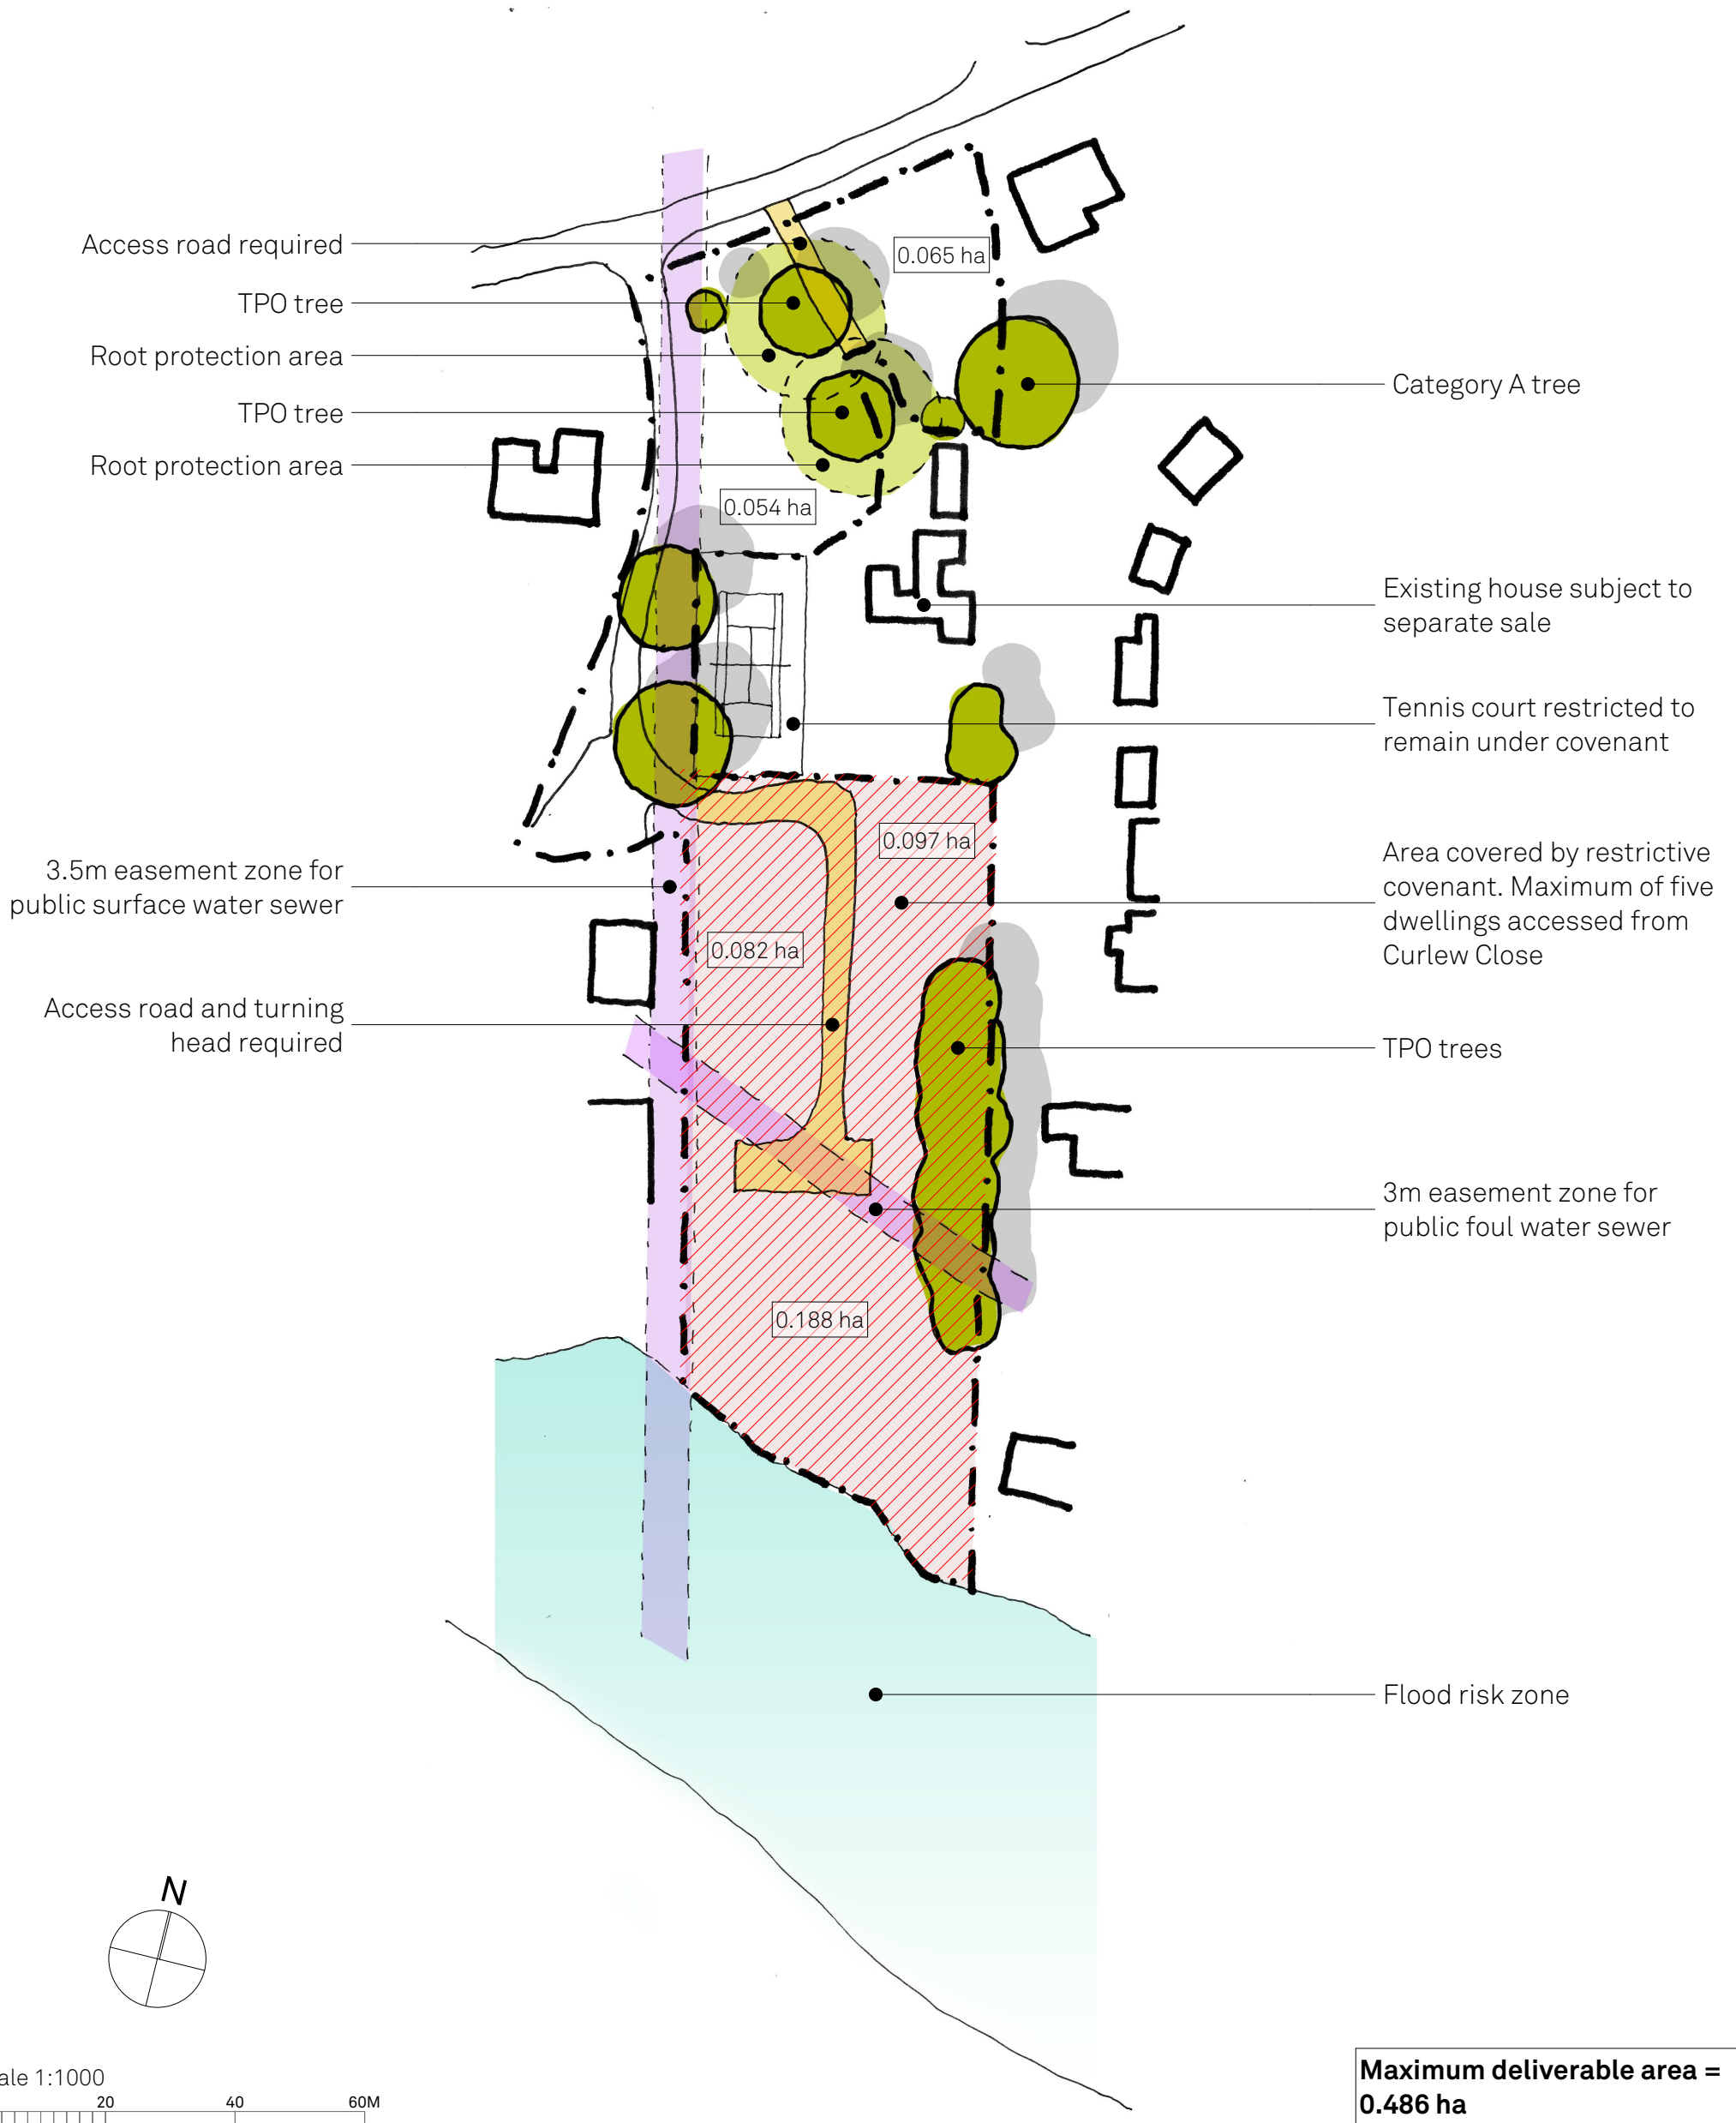

revisions
P01 9/16/2019

this drawing is the copyright of Re-Format LLP and may not be copied, altered or reproduced in any way or passed to a third party without written authority. All dimensions subject to site survey and site verification. Do not scale for construction ©

www.re-format.co.uk
mail@re-format.co.uk
+44 (0)1420 82131

drawn by
RP
checked by
MS

date
Sept 2019
scale at A3
1:1000

project title
46 Warblington Road
document title
Constraints Plan

status
S1
drawing number
15048-RFT-00-XX-DR-A-0124

drawing status
Suitable for Co-ordination
revision
P01

RE-
R
FO
MAT