
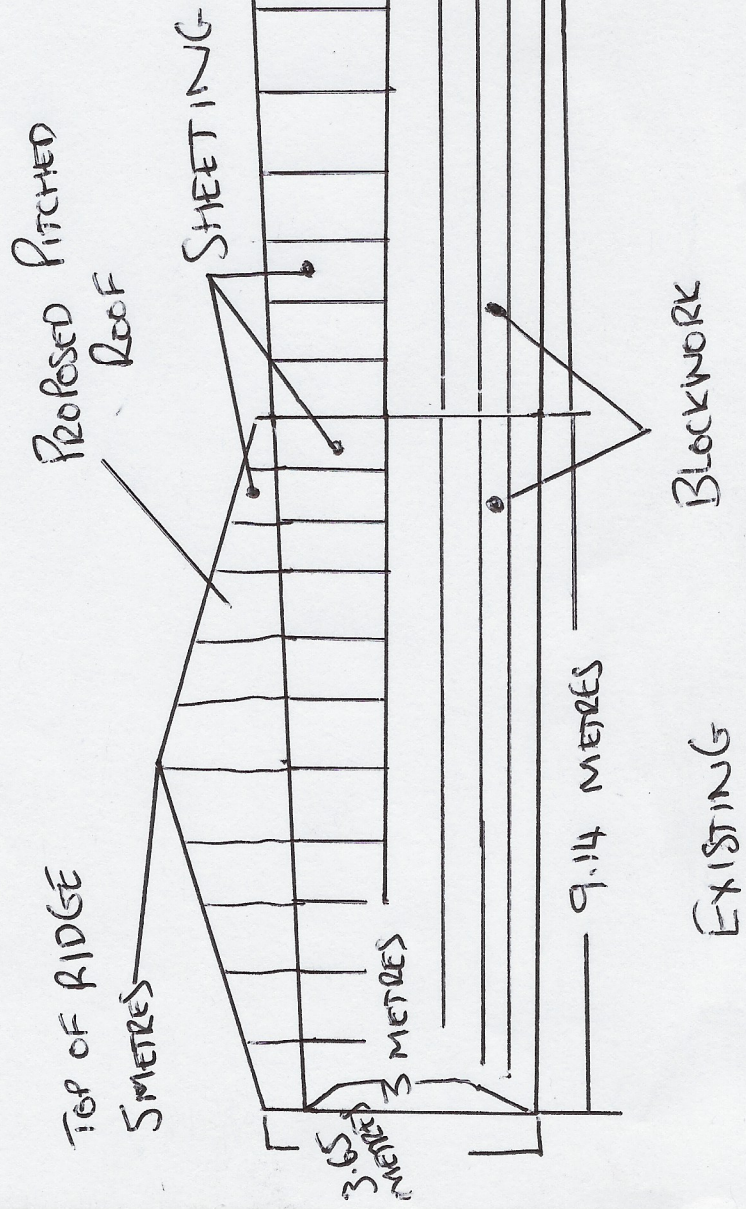


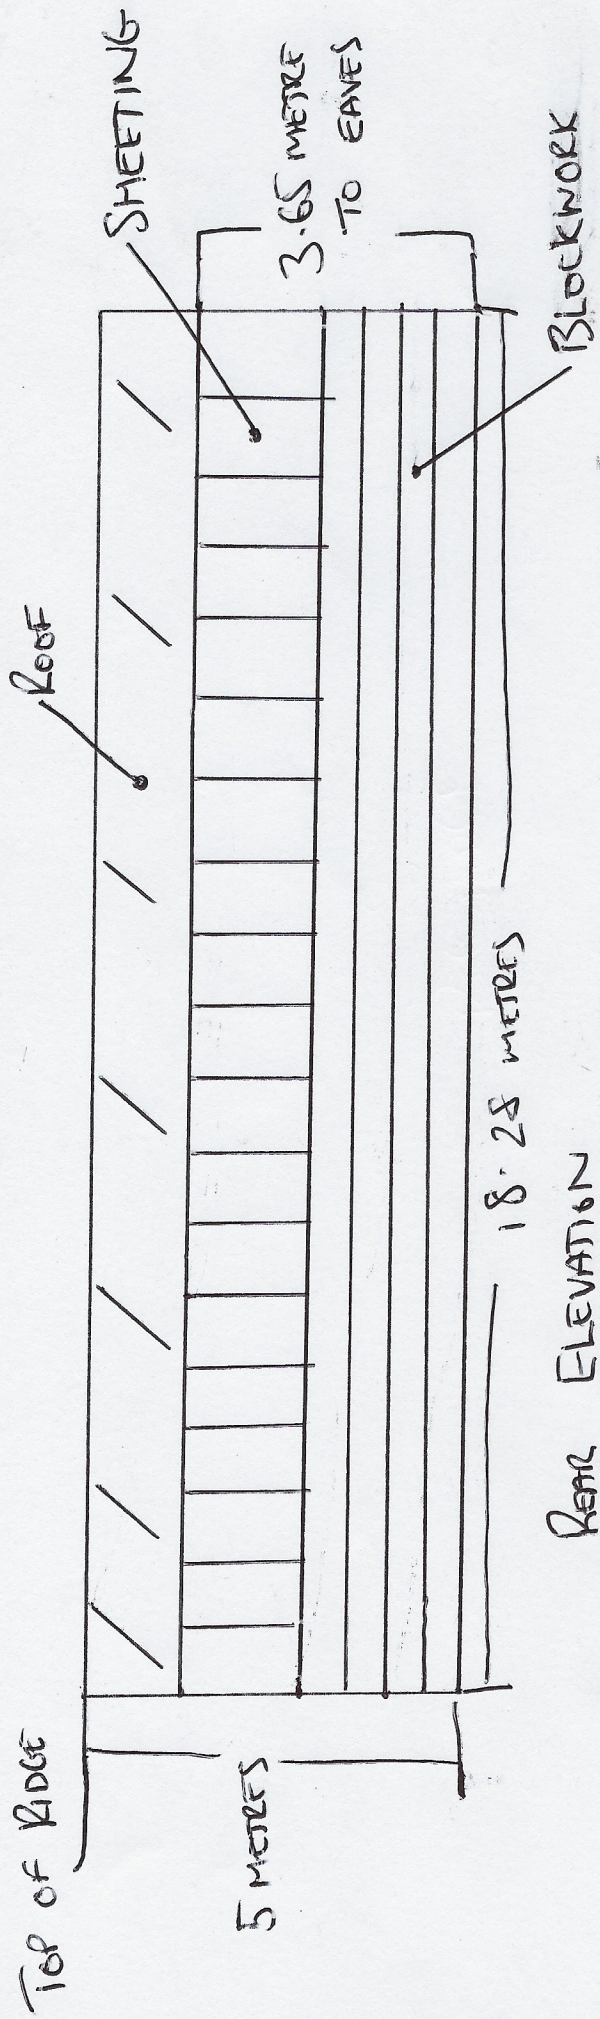

EXISTING

SCALE 1:100