


2 Marlborough Close, Waterloo - 3222.19.BT

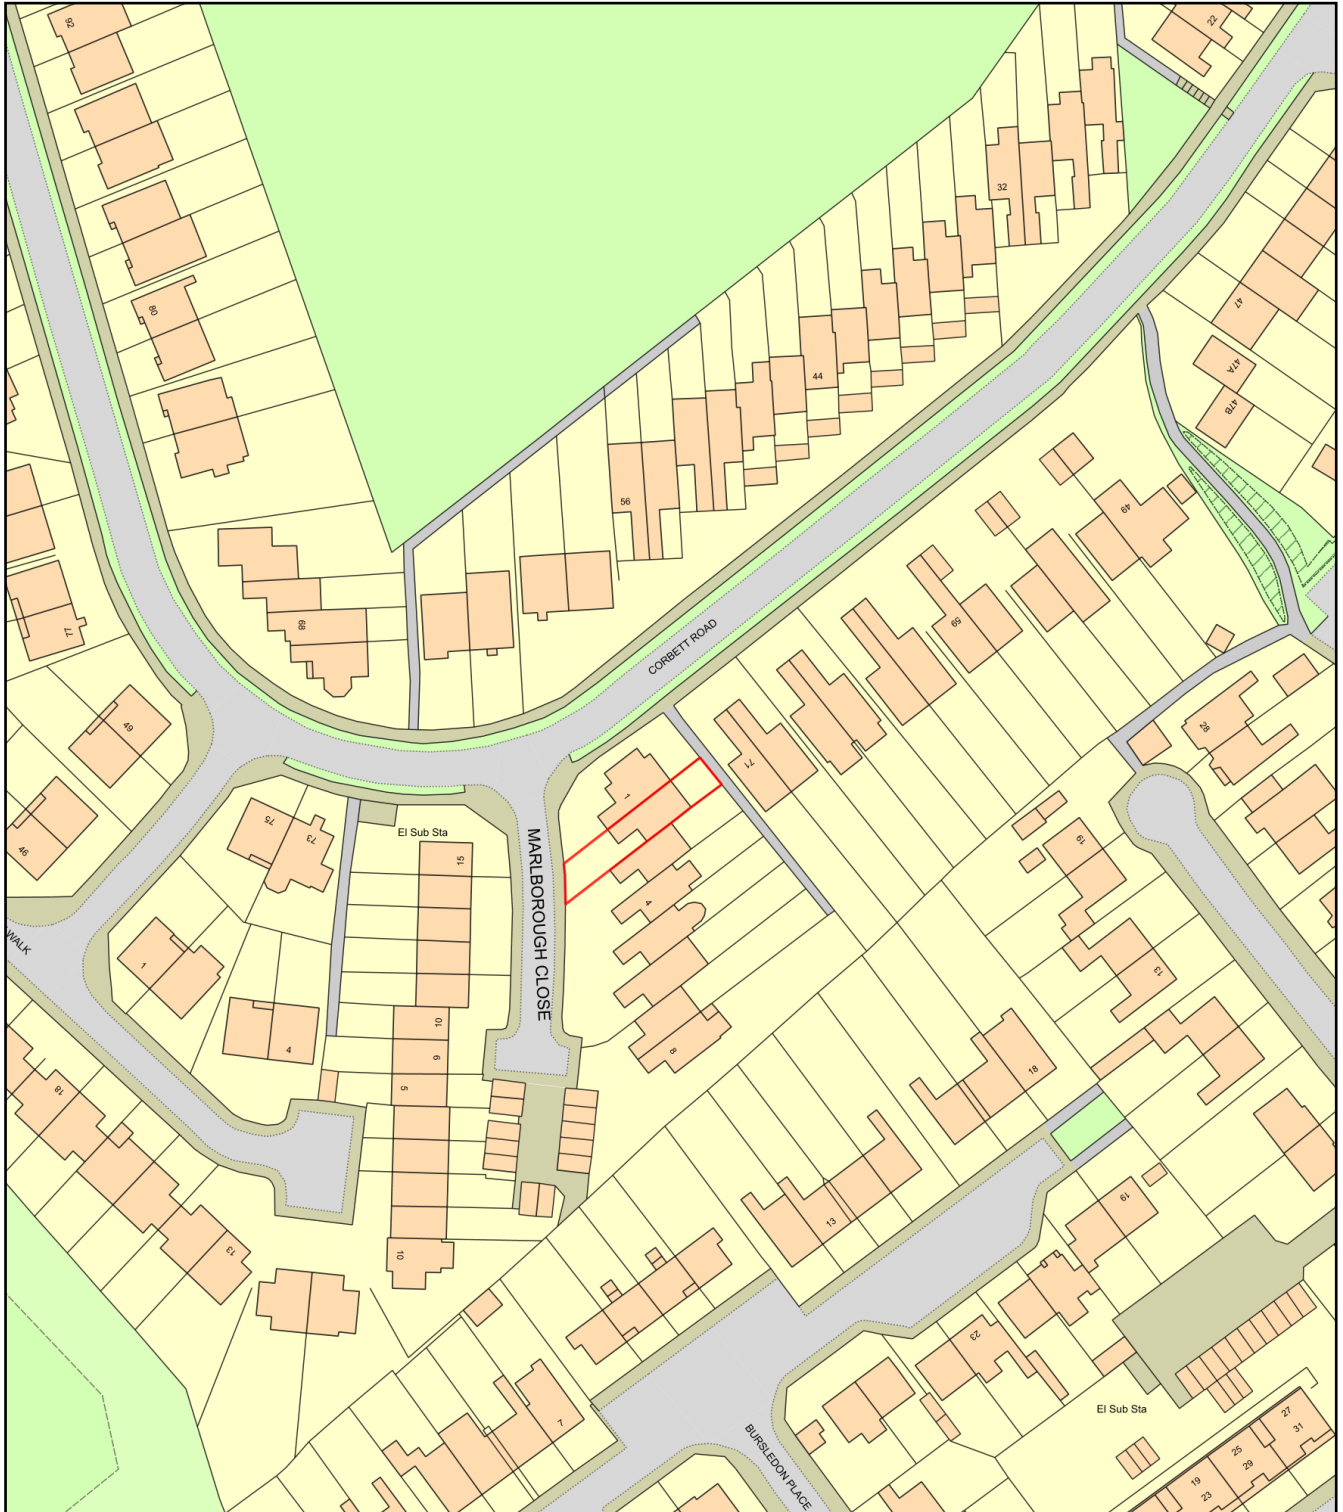

0 50
Metres



Plan Produced for: Thorns Young Architectural

Date Produced: 06 Jan 2020

Plan Reference Number: TQRQM20006160204274

Scale: 1:1250 @ A4