


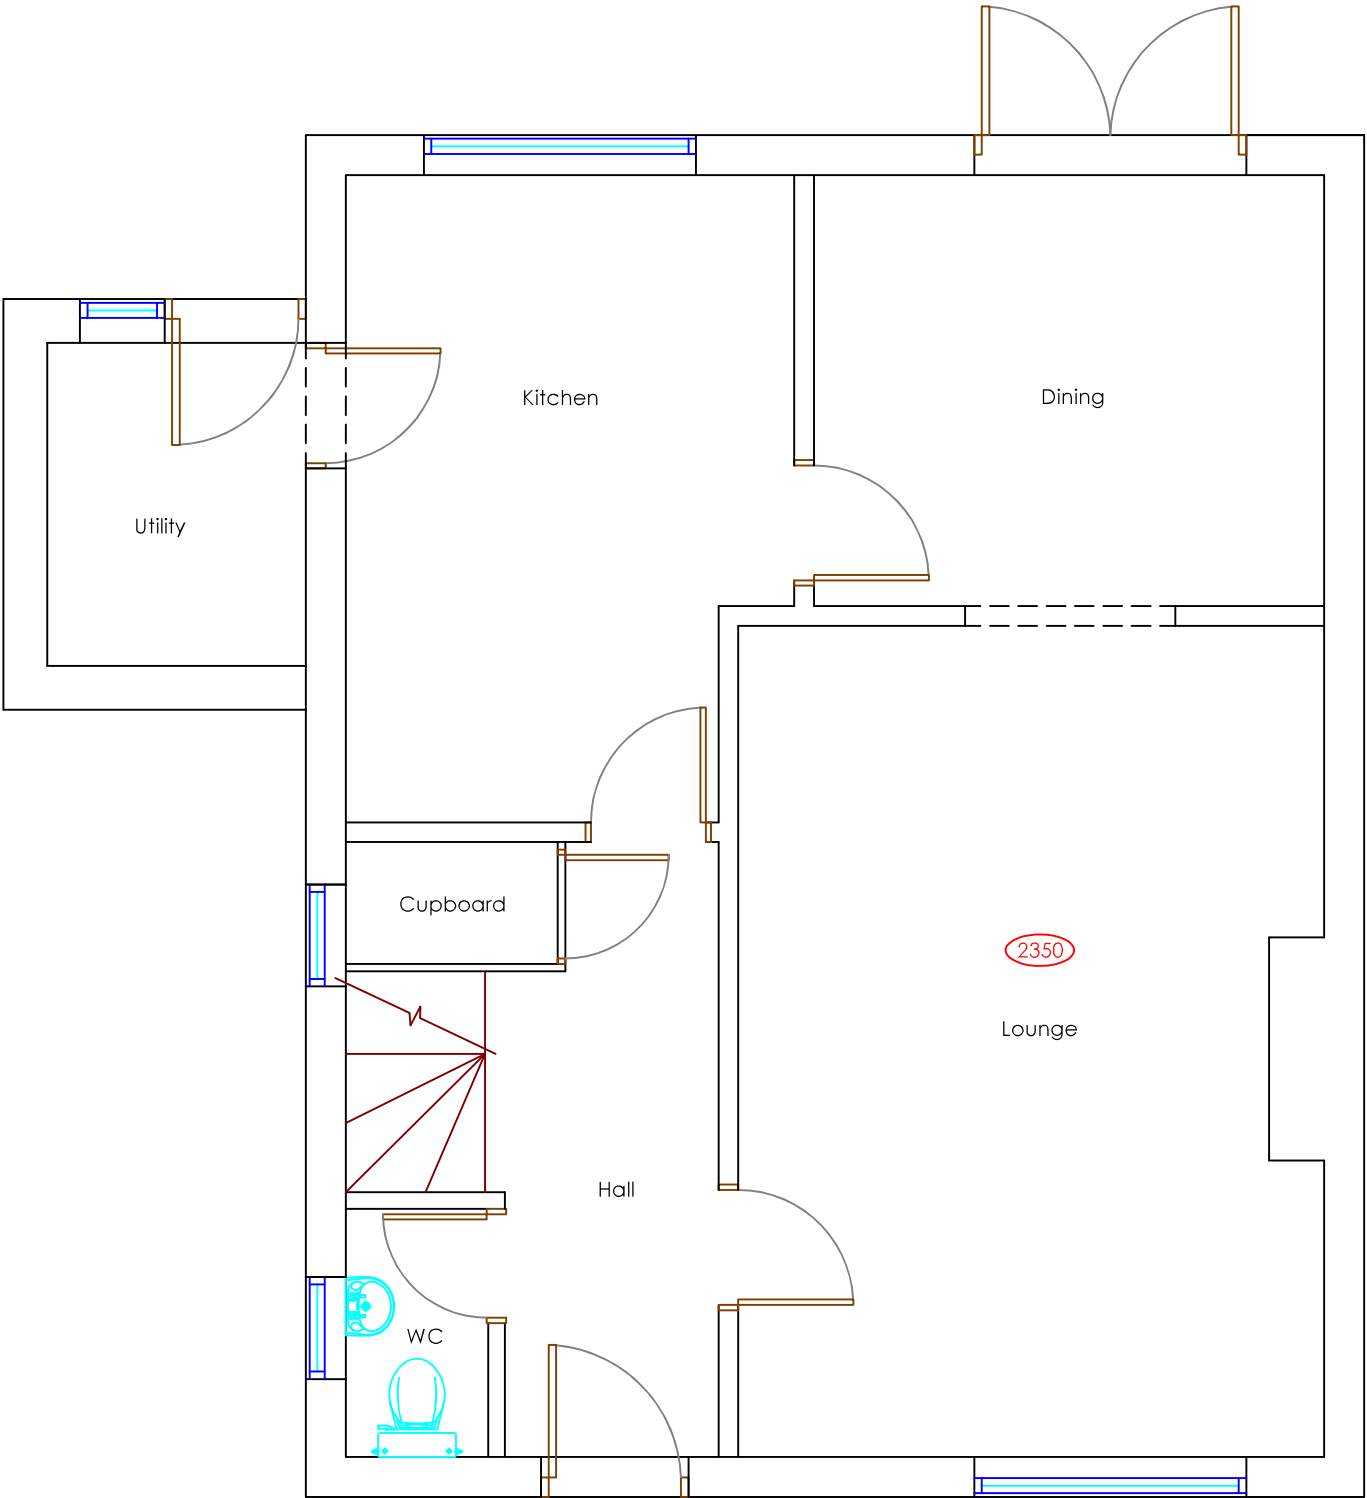

EXISTING GROUND FLOOR

Copyright is reserved by GBS Designs and is issued on the condition that it is not copied or disclosed by or to any unauthorised persons without prior consent in writing from GBS Designs.

All dimensions to be checked on site

All structural elements to be specified by a suitably qualified structural engineer.

REV	DESCRIPTION	DRAWN	DATE
-	Initial design	JLR	08.05.20



Drawing Ref 216HAVRD 02	
Scale at A1 N/A	Scale at A3 1:50
Date 08 MAY 2020	
Drawn by JLR/GBS	

Drawing Title
216 Havant Road
Hayling Island
Hampshire
PO11 0LG



CAD - ARCHITECTURE - DESIGN

6 Shillinglee Waterloooville
Hampshire PO7 5RW

Tel 023 9225 8315
www.gbsimages.co.uk