


tel: 07878 304501
email: mike@threestudio.co.uk
web: www.threestudio.co.uk

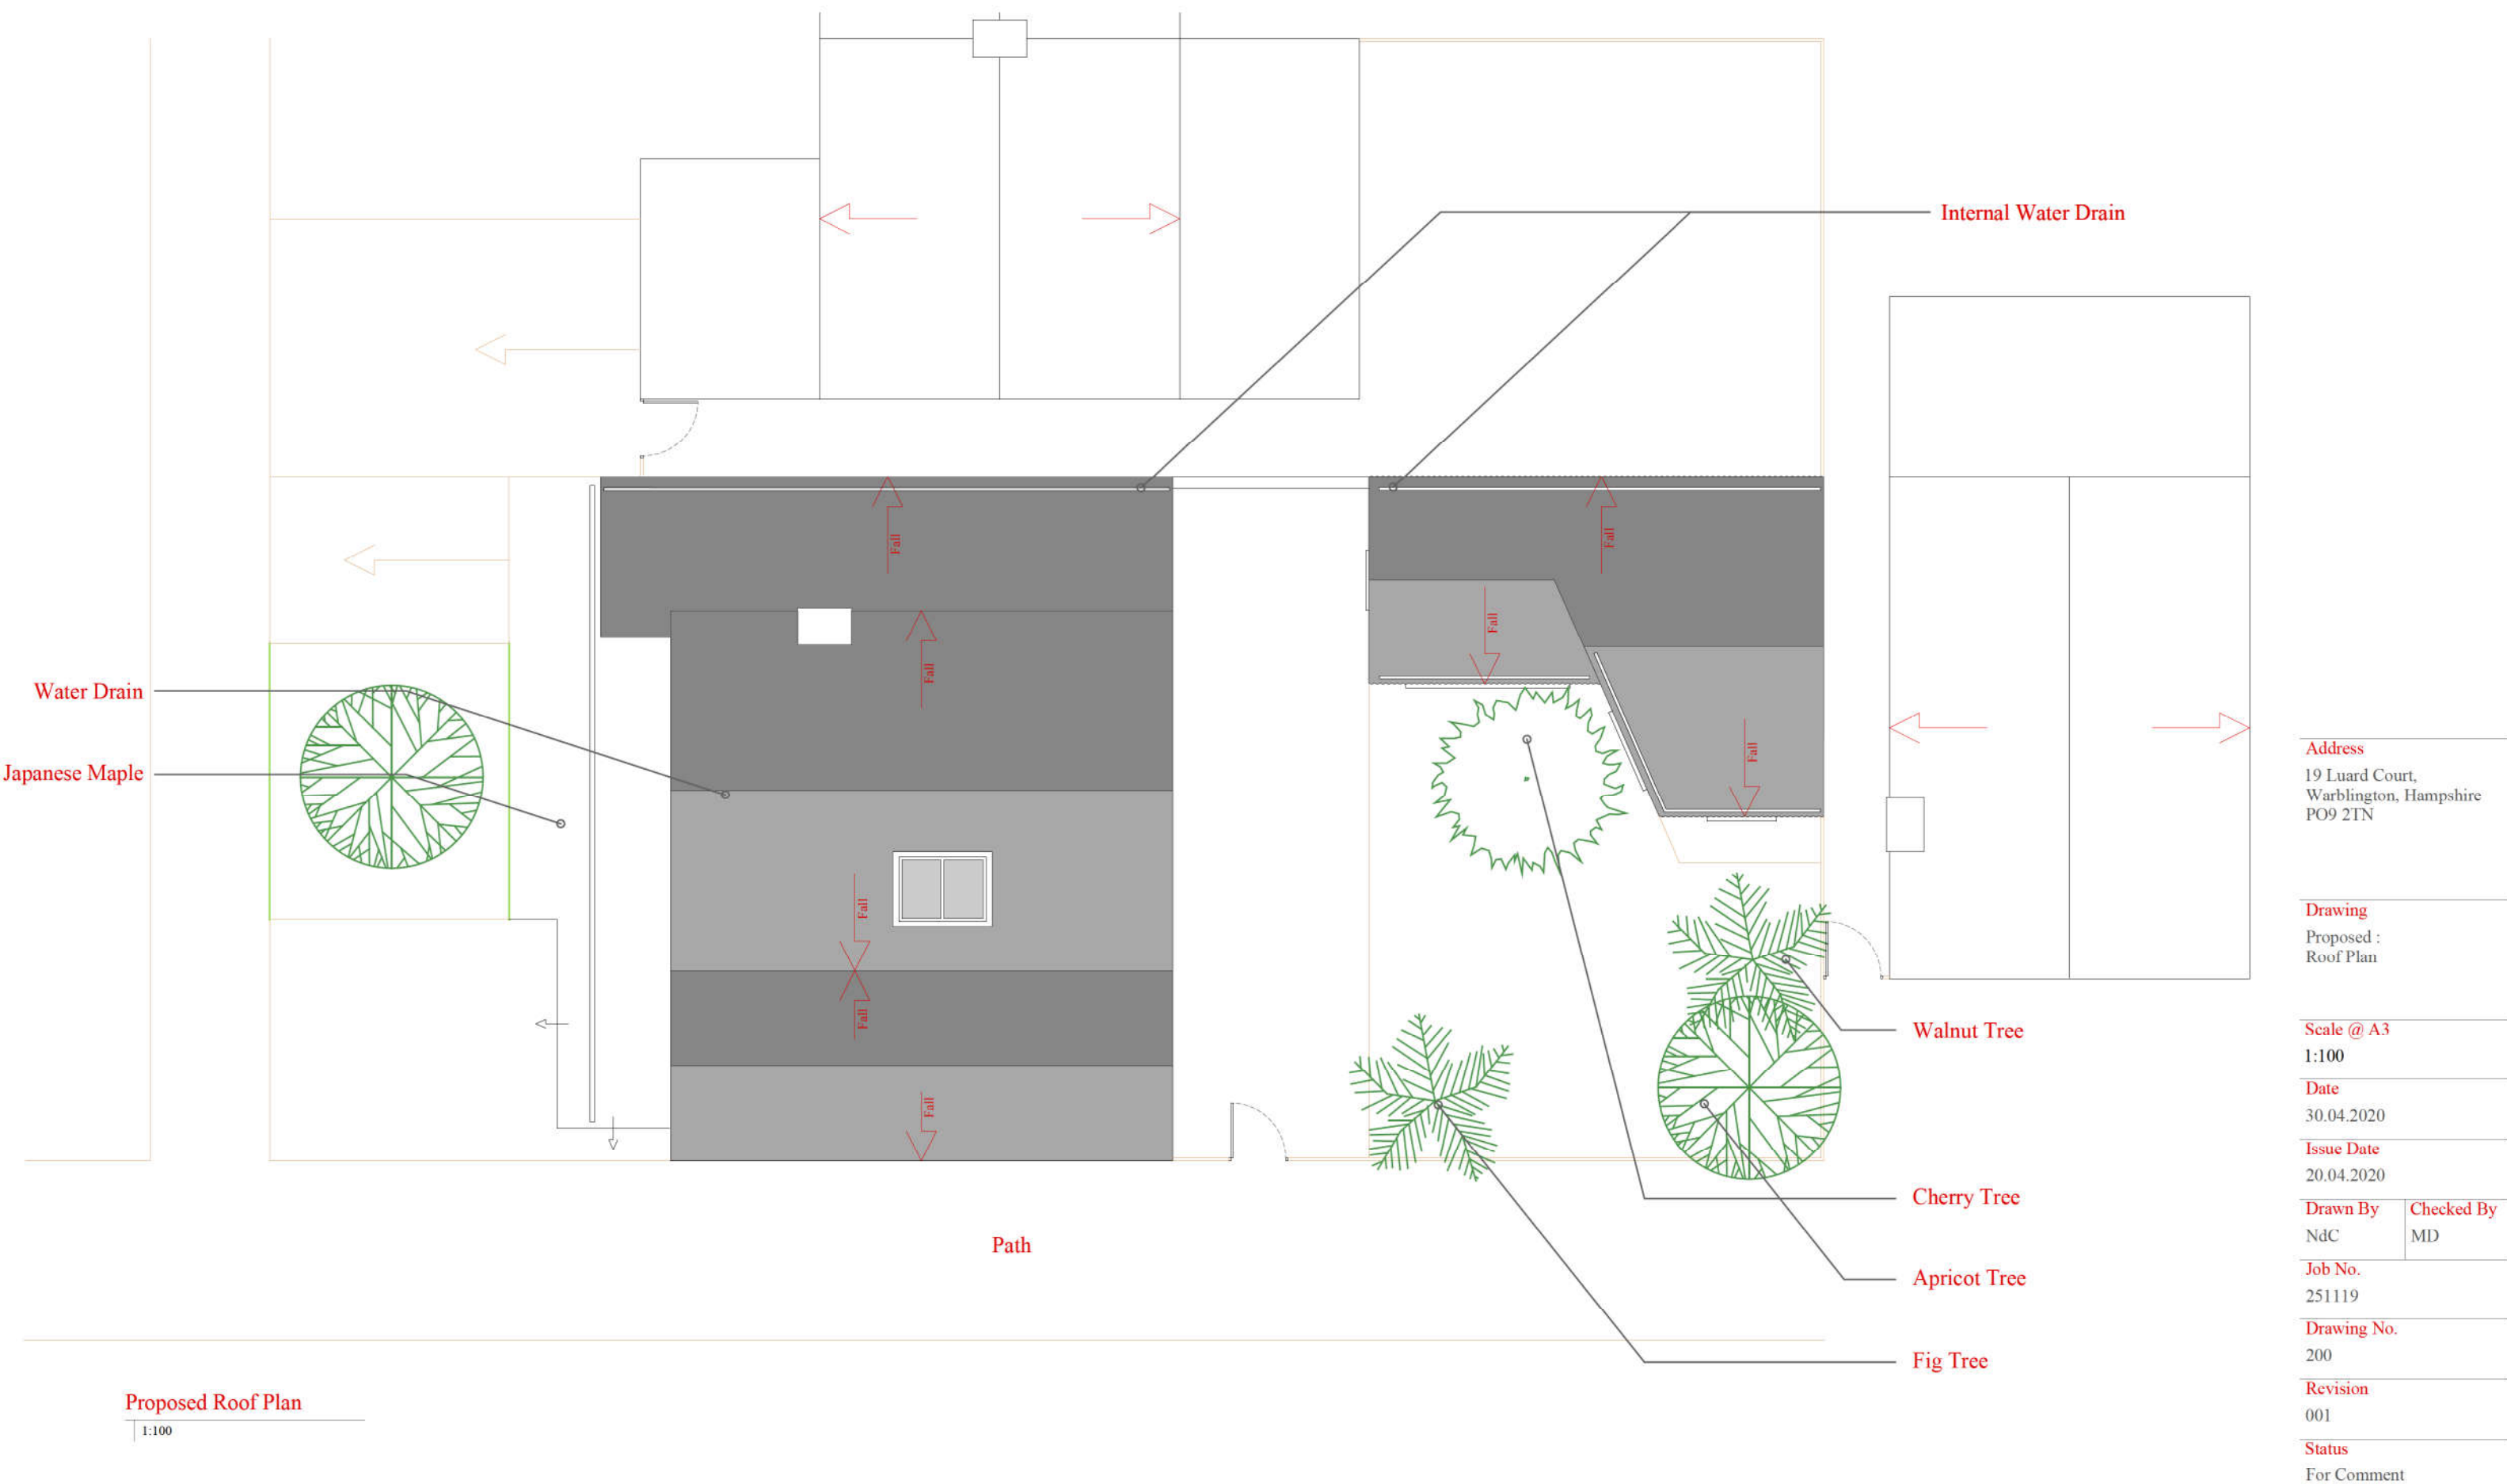

9 Flint House
New Park Road
Chichester
West Sussex
PO19 7XH

This drawing is the copyright of **ThreeStudio**.
Do not scale from this drawing except for Local Authority planning purposes
All dimensions must be checked on site prior to commencement of works