
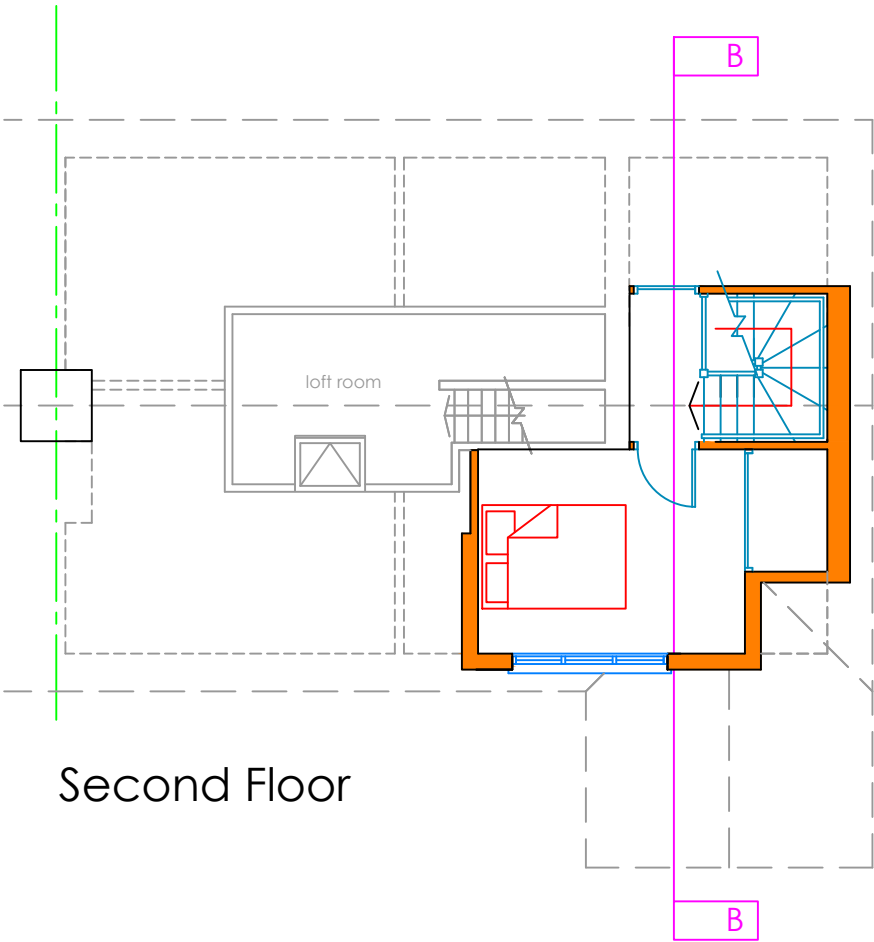
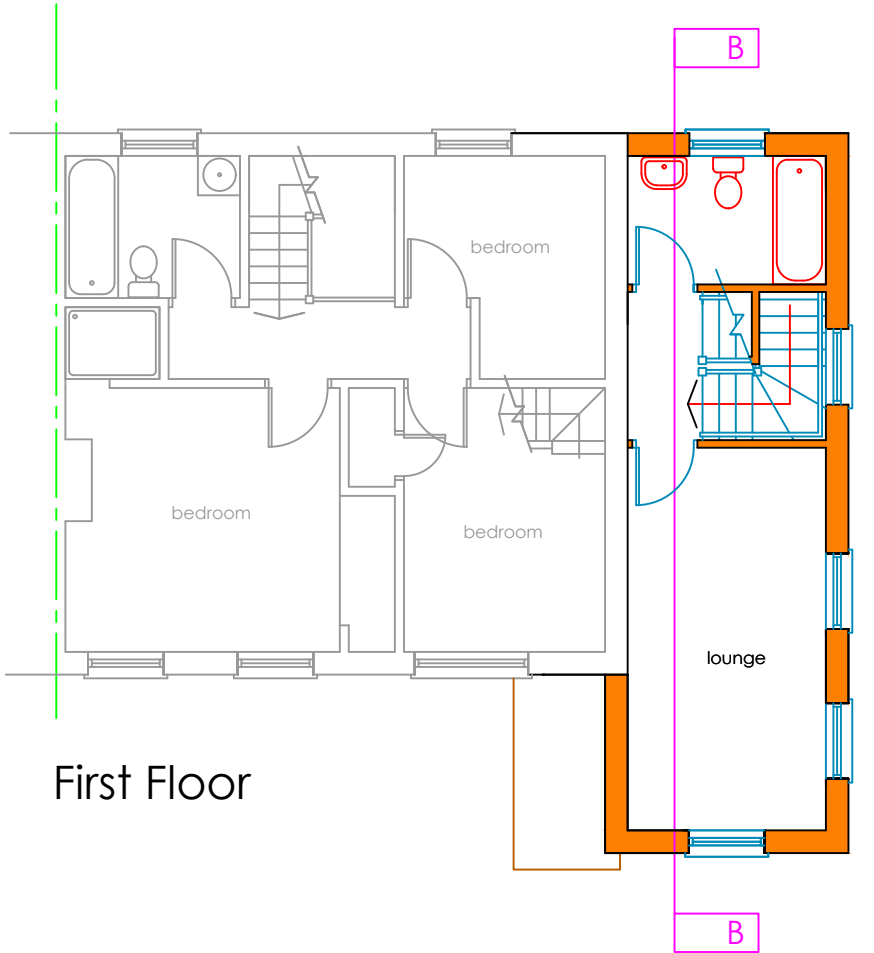


Proposed Plans

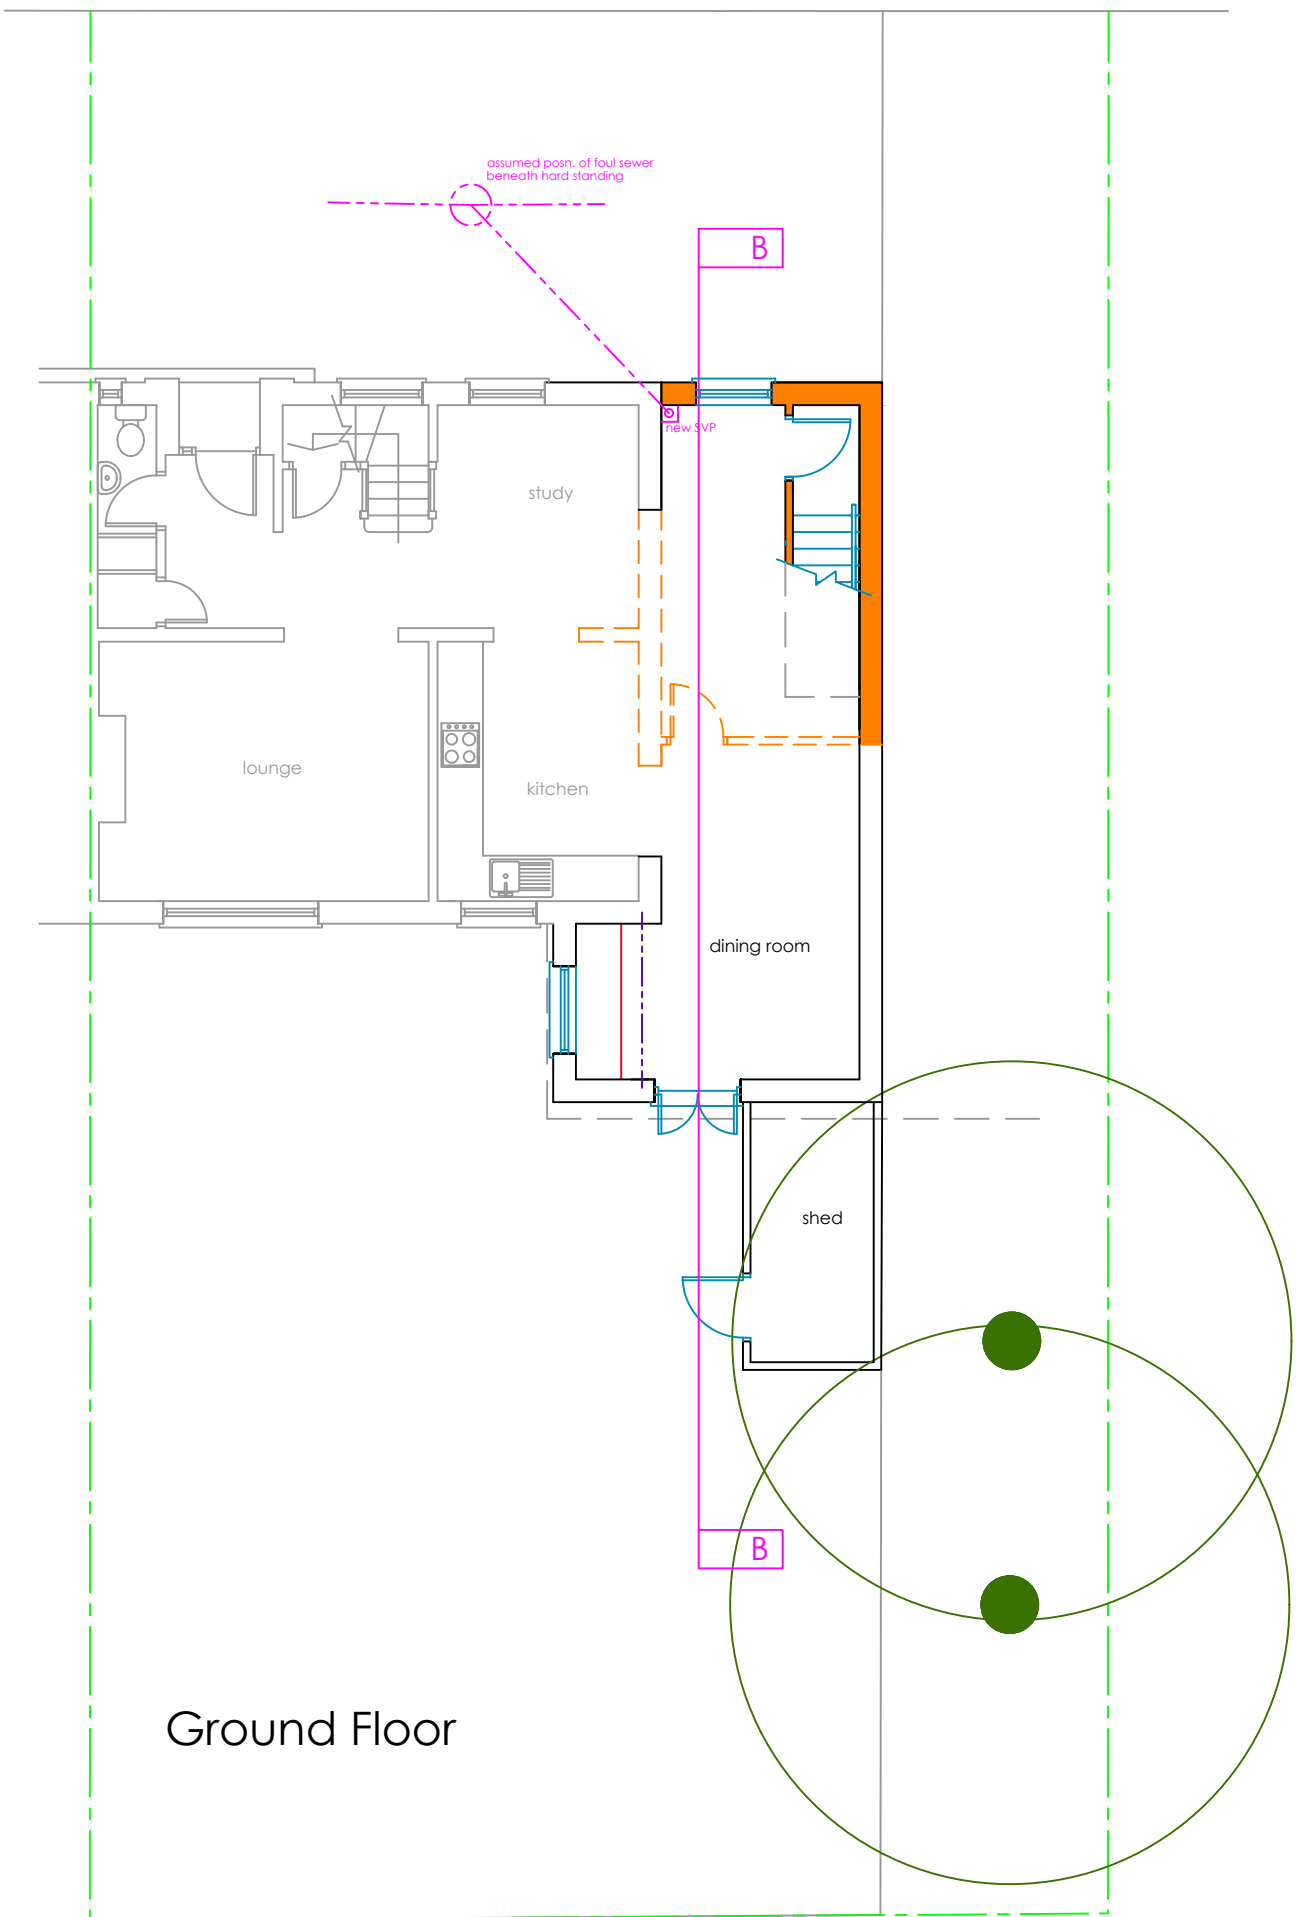

This drawing is the copyright of Tomes Architects and may not be copied, altered, or reproduced in any way, or be passed to a third party without our written authority.
All dimensions are to be checked on site before commencing work. Any discrepancies should be reported to the project manager immediately.

Rev D 01/10/2019 Drainage Added
Rev C 20/08/2019 Alternative Scheme
Rev B 06/08/2019 Alternative Scheme
Rev A 01/08/2019 Revised Scheme

tomesarchitects
architecture + project management

the old rectory, 108 london road, widley, hampshire, po7 5aa
tel: 023 9309 2307 email: info@tomesarchitects.co.uk

project	1 Warnford Crescent Leigh Park	date	13 Feb 2019
drawing	Proposed Plans	scale	1:100@A3
drawing no.	C3327-05	revision	D