


LINEAR SCALE 1:1250
A3@1:1250

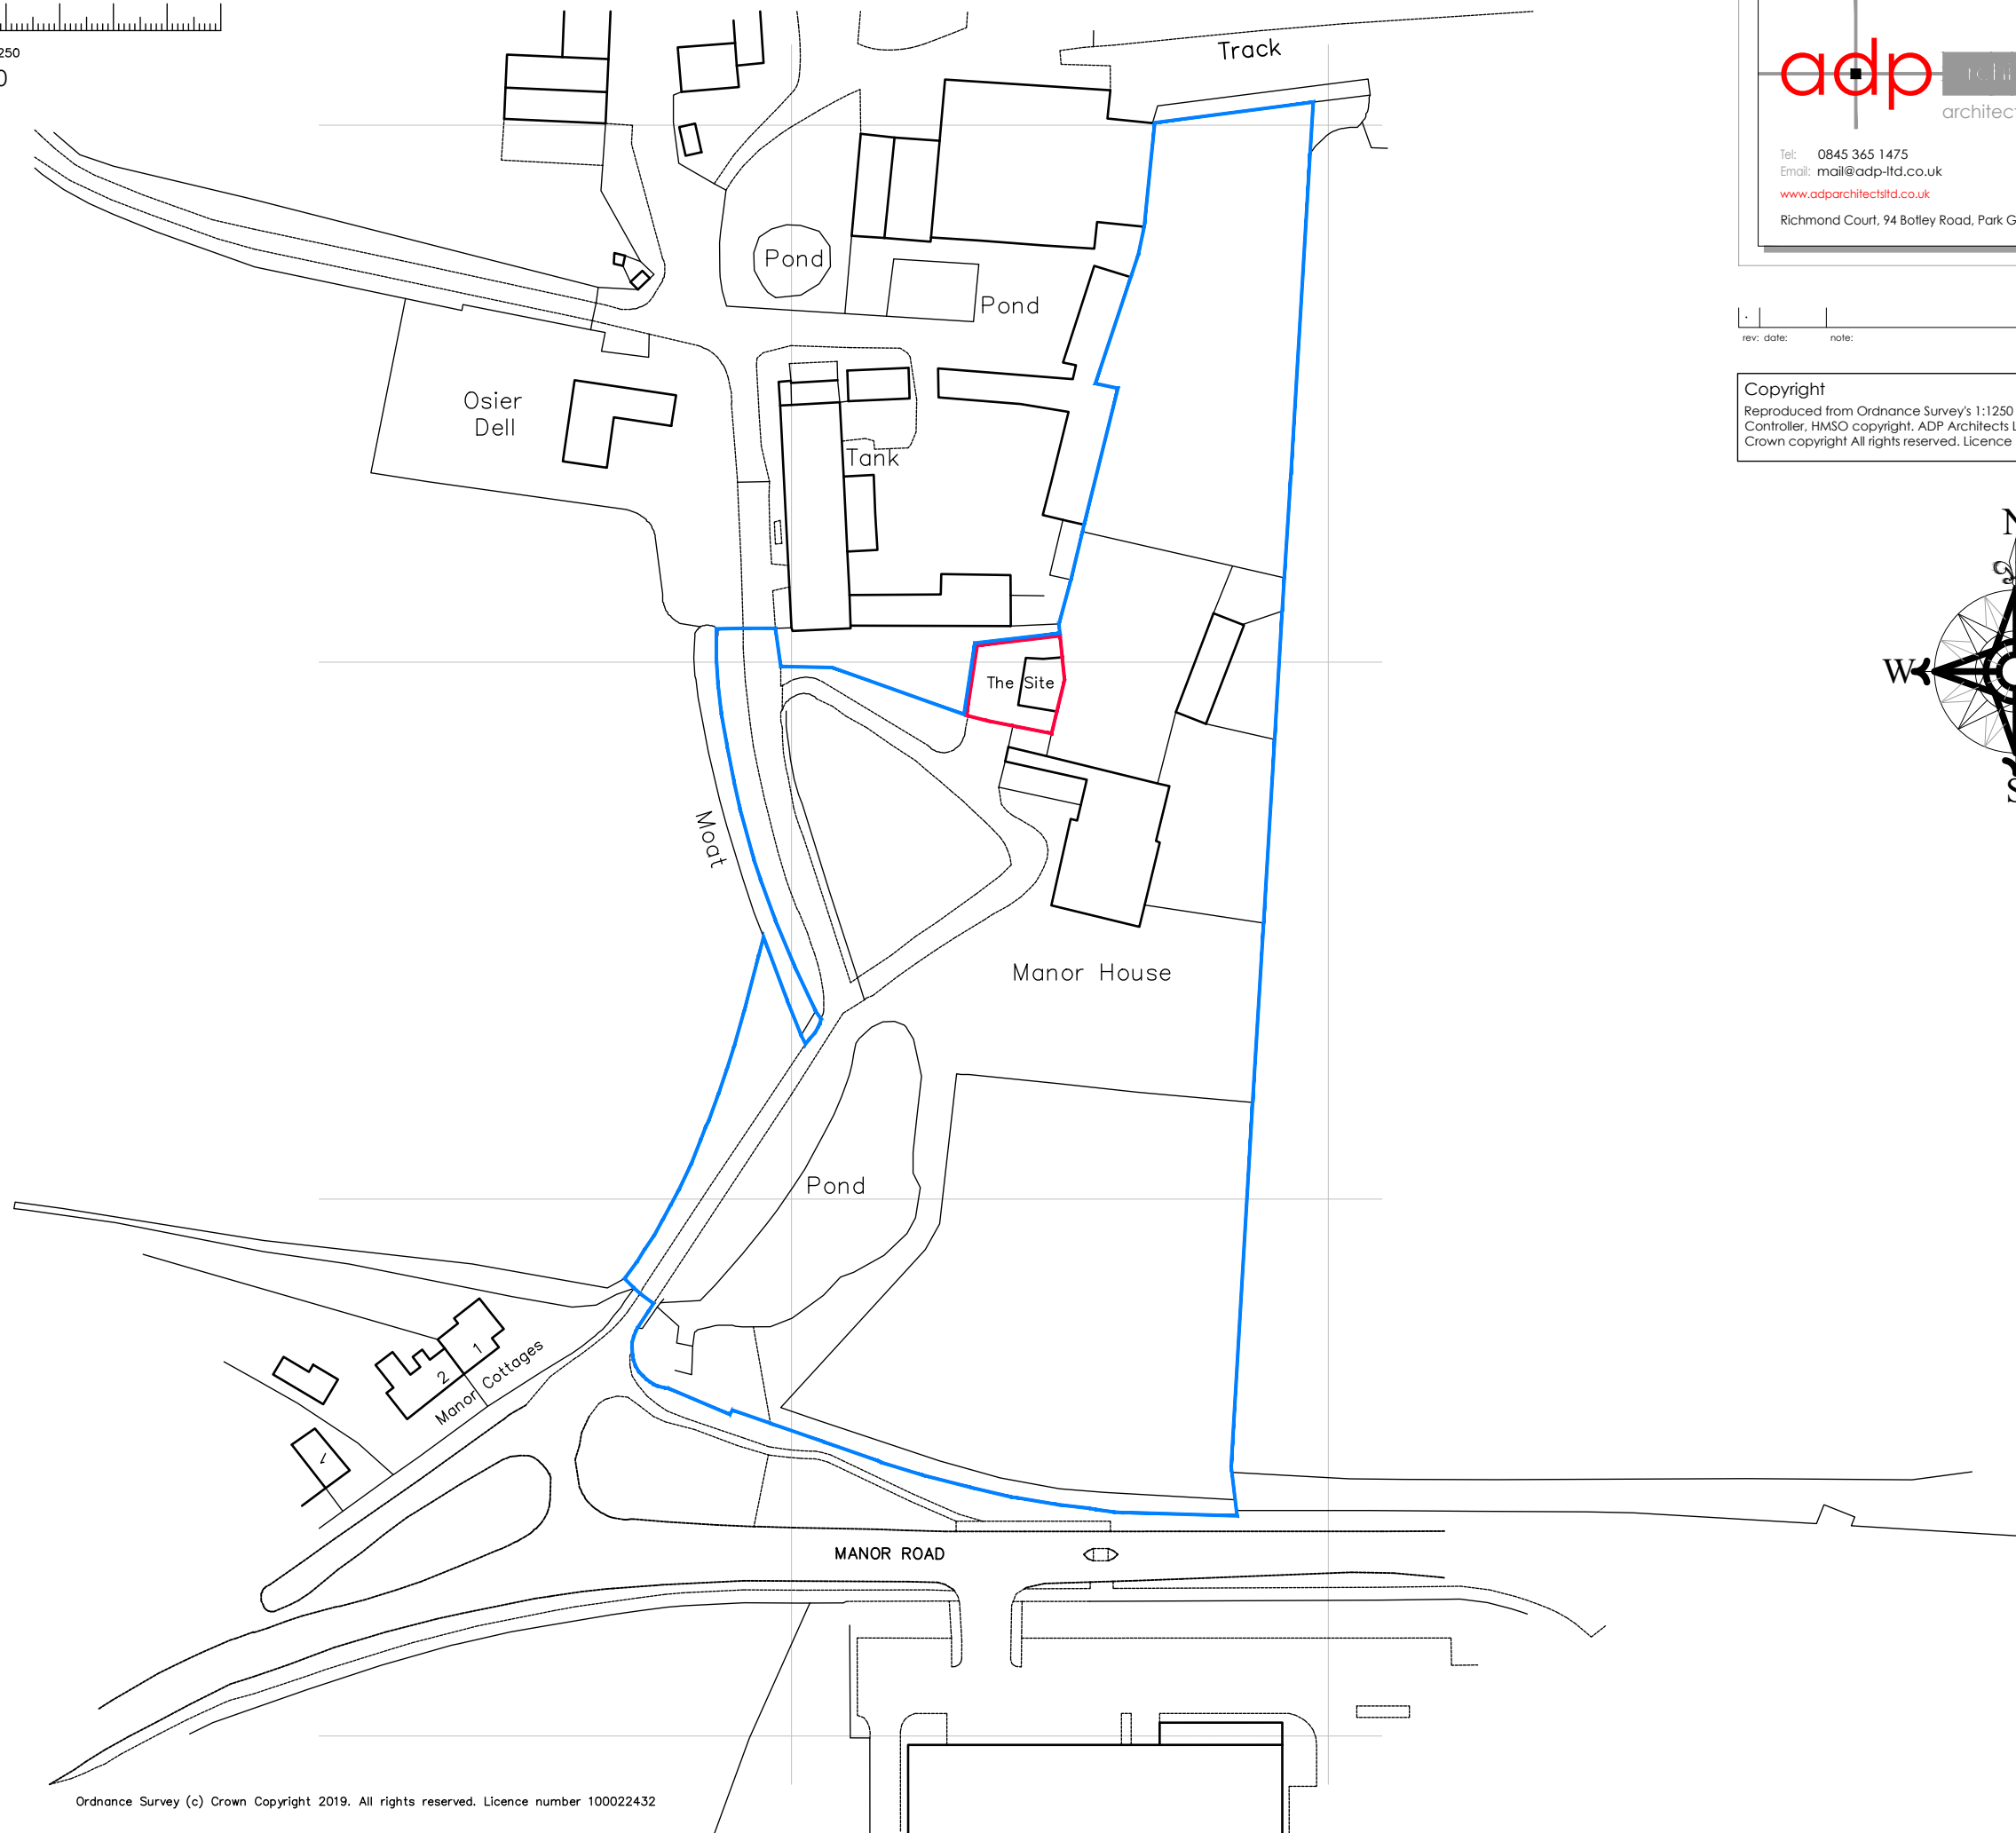

Ordnance Survey (c) Crown Copyright 2019. All rights reserved. Licence number 100022432

adp

richard + lili

architects & urban designers

Tel: 0845 365 1475


Email: mail@adp-ltd.co.uk

www.adparchitectsltd.co.uk

Richmond Court, 94 Botley Road, Park Gate, Southampton, SO31 1BA

rev:	date:	note:
------	-------	-------

Copyright
Reproduced from Ordnance Survey's 1:1250 scale map with permission of
Controller, HMSO copyright. ADP Architects Ltd LIG0899.
Crown copyright All rights reserved. Licence number 100022432

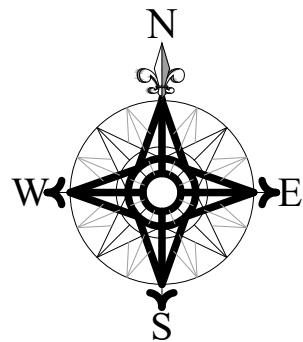

Location Plan α The Manor House α Manor Road α Hayling Island α PO11 0QW α Mrs J Gladdis α 1864-L01 α