




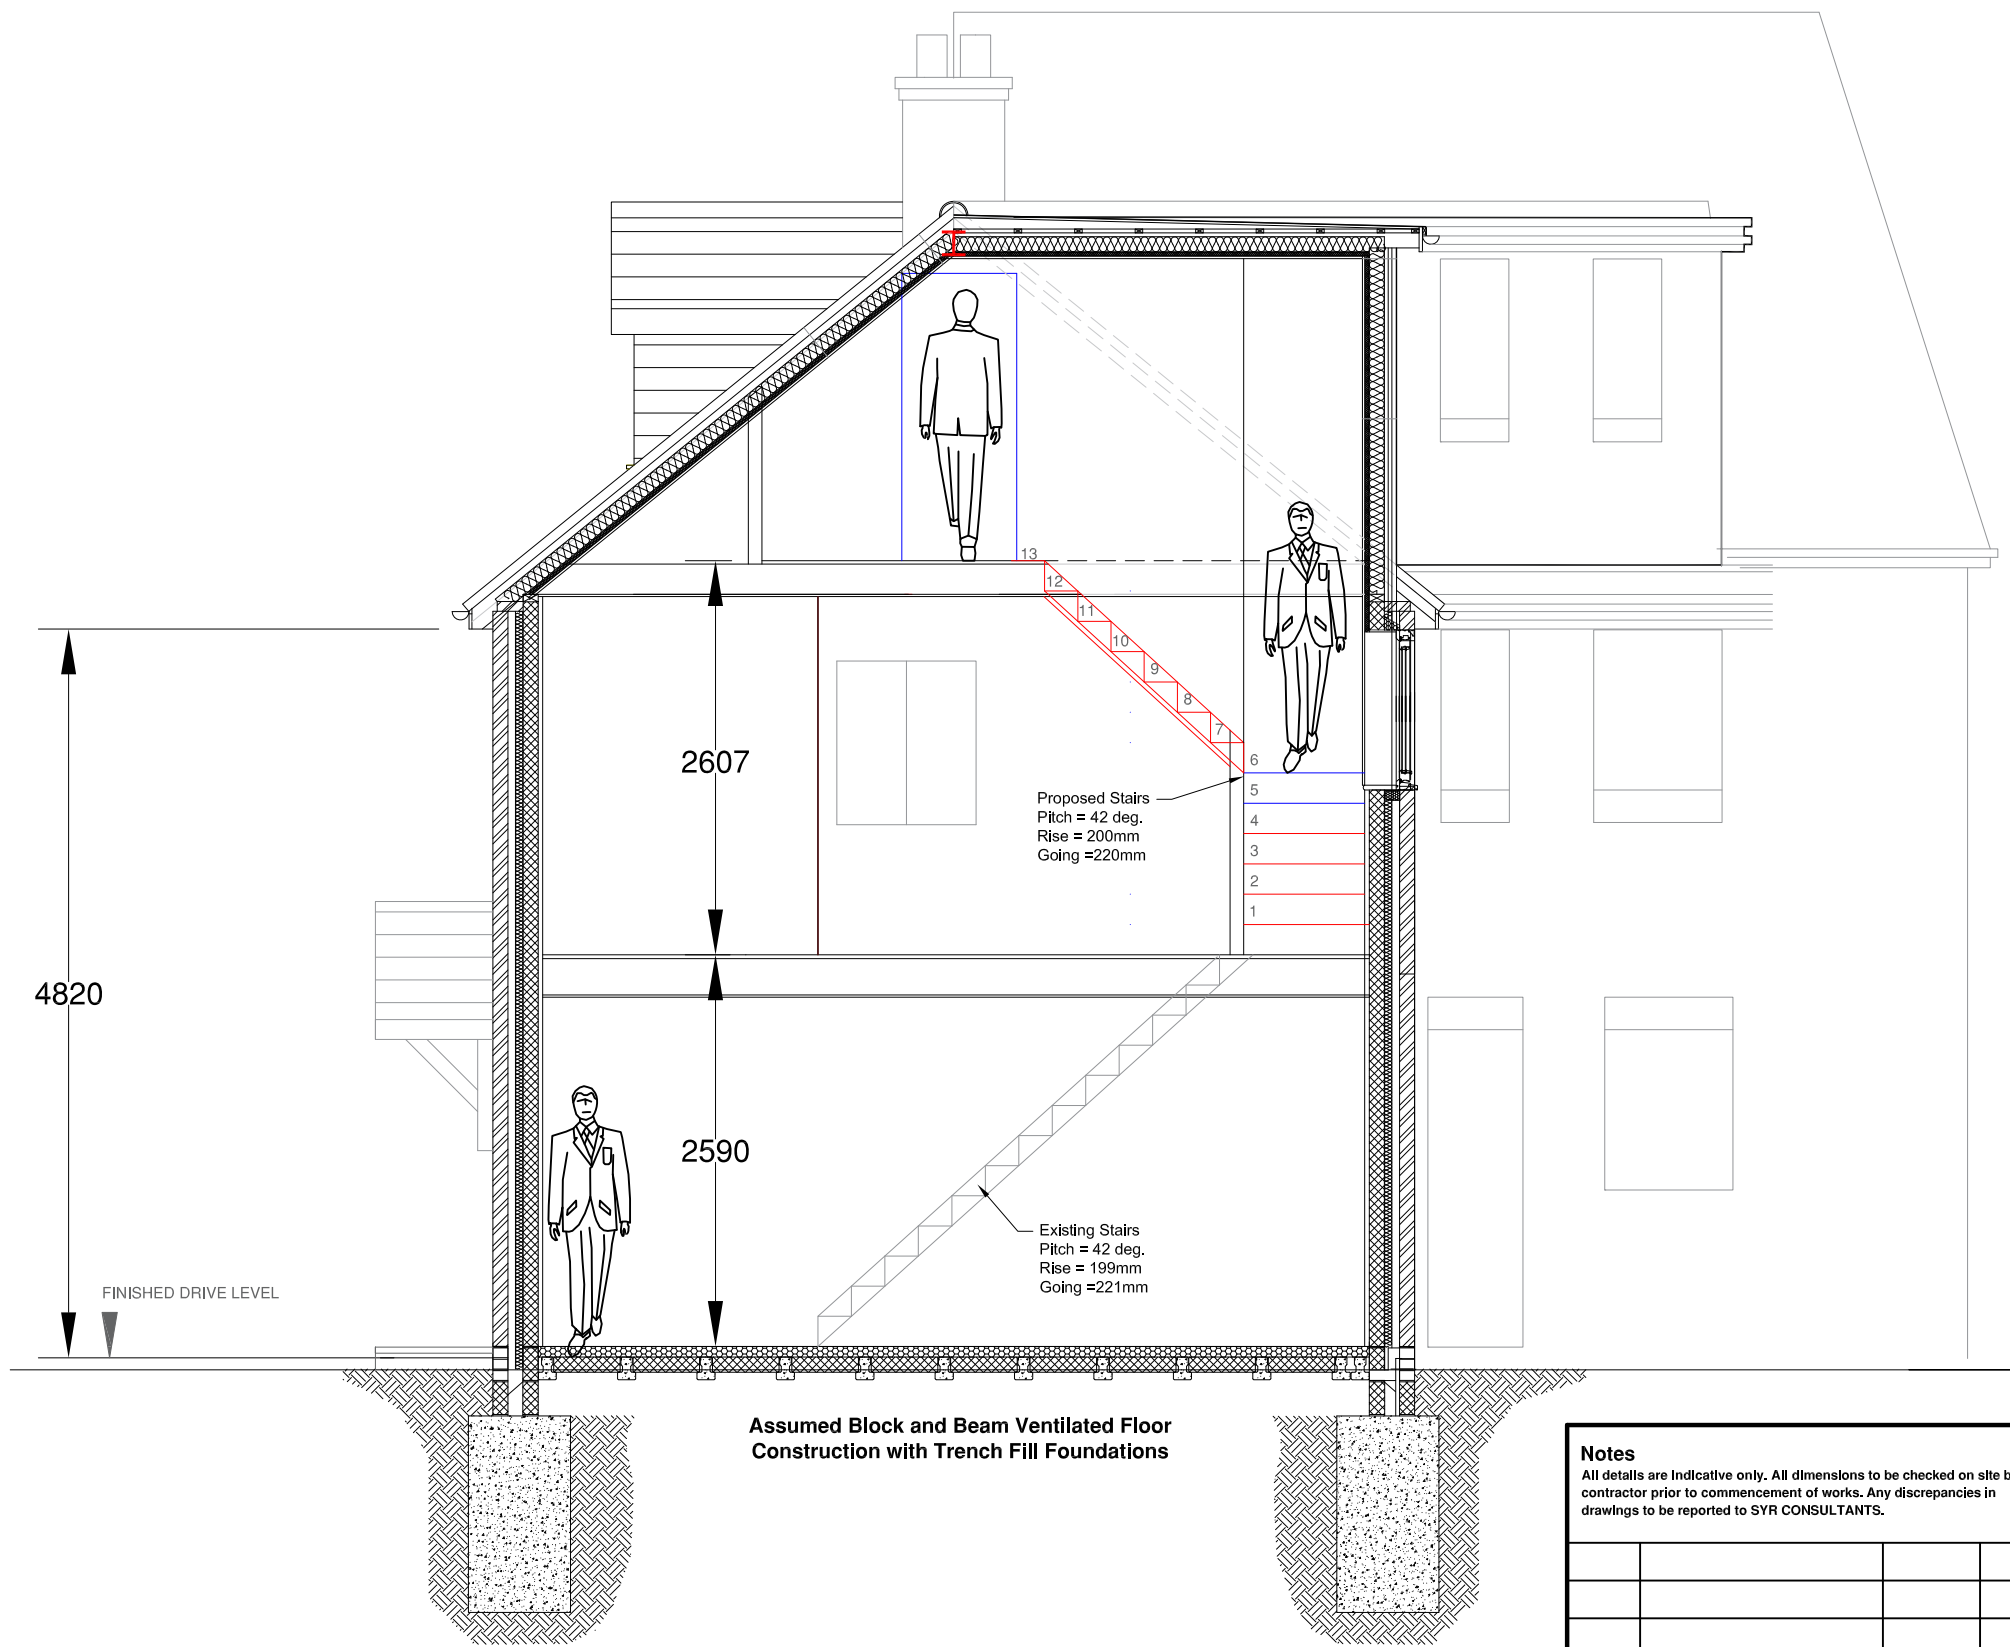


Section C-C at 1:50 Scale (Dwg. No. PR/01)

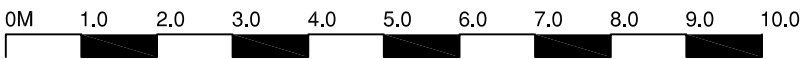

Roof layout pending Structural Engineers details

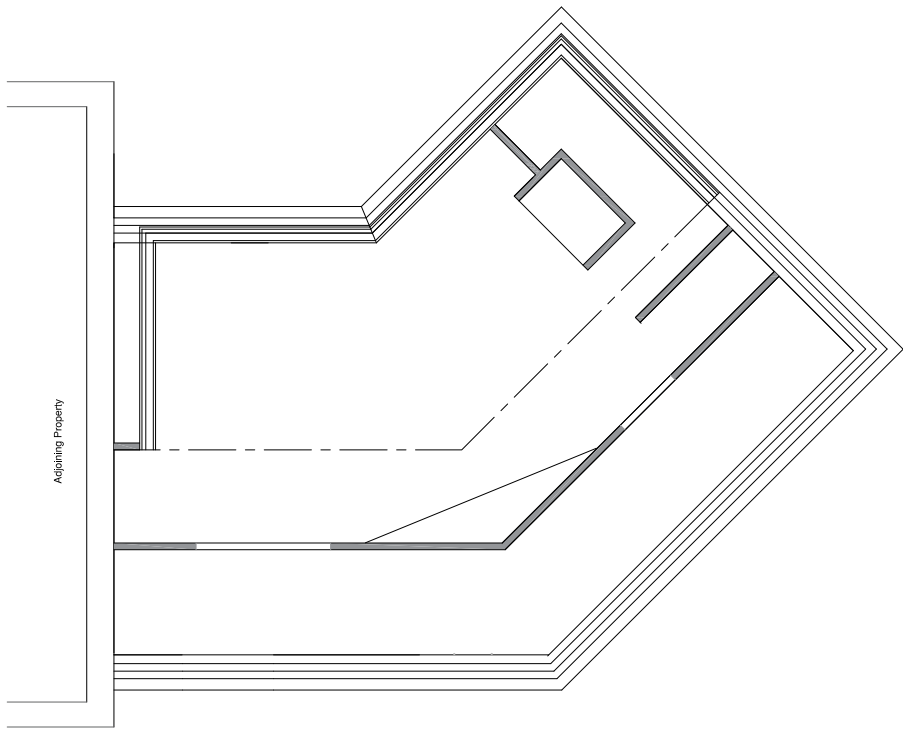

Proposed Roof Layout at 1:100 Scale

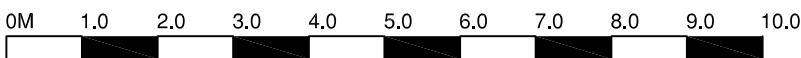

Notes

All details are indicative only. All dimensions to be checked on site by contractor prior to commencement of works. Any discrepancies in drawings to be reported to SYR CONSULTANTS.

A	Front dormers added	16/07/20	RS
Rev.	Amendments	Date	Drw.

SYR CONSULTANTS,
SPITFIRE HOUSE,
7 NETTLETON AVENUE,
TANGMERE, WEST SUSSEX, PO20 2HZ
TEL 01243 787859 MOB 07850122634
EMAIL: rsyred@syiconsultants.com

CLIENT:

Mr and Mrs A. Thrift
19 Brushwood Grove
Emsworth
PO10 7GJ

PROJECT:

Loft and Garage Conversion

DRAWING TITLE:

Proposed Section and Roof
Layout of Main Property

DRAWN: RCS	JOB NO: 2020/04/01	SCALE: As Shown @A3
CHECKED: SJS	DRAWING NO: PR/03	REV: A
DATE: April 20		

ISSUE: PLANNING

© SYR Consultants.com