


ELEVATION FROM ROAD




PLAN

PROPOSED

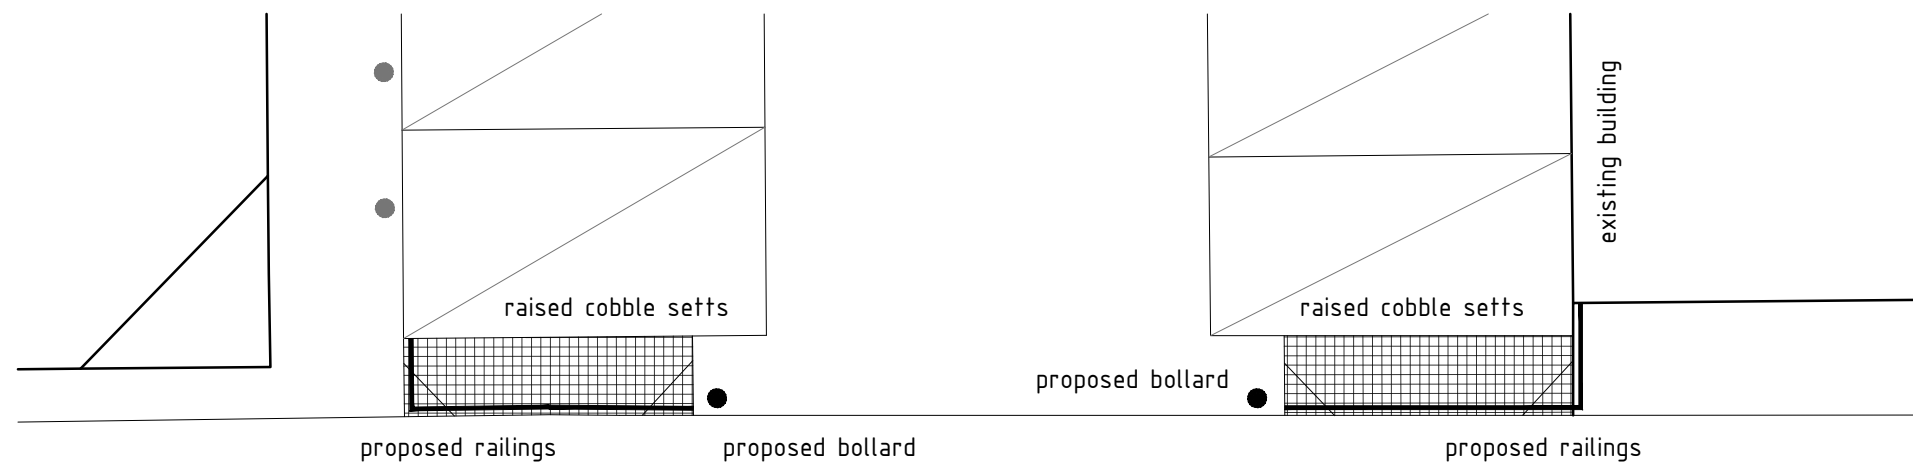

**** COLOURED DRAWING ****
(REQUEST COLOURED COPY IF THIS NOTICE DOES NOT DISPLAY AS RED)

existing railings to crossing

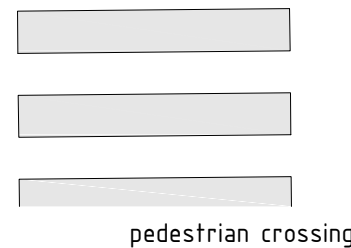

BENTLEY WALKER
ELM GROVE

Project no: 191001
Date: 01/04/2020

Drawing no: 03
Scale: 1 / 50

GORDON@GDBTECHNICALARCHITECTURE.CO.UK
07875 108380

GDB TECHNICAL ARCHITECTURE