



LOCATION PLAN SHOWN @ 1:1250 0m 10m 20m 30m 40m 50m
K.A.D. Licensed O.S. No. 100047482

FIRST FLOOR

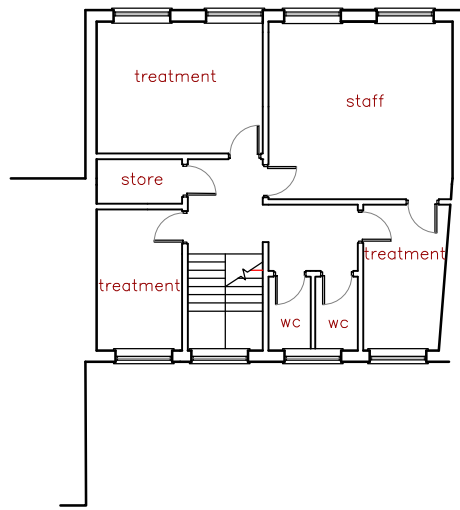

GROUND FLOOR

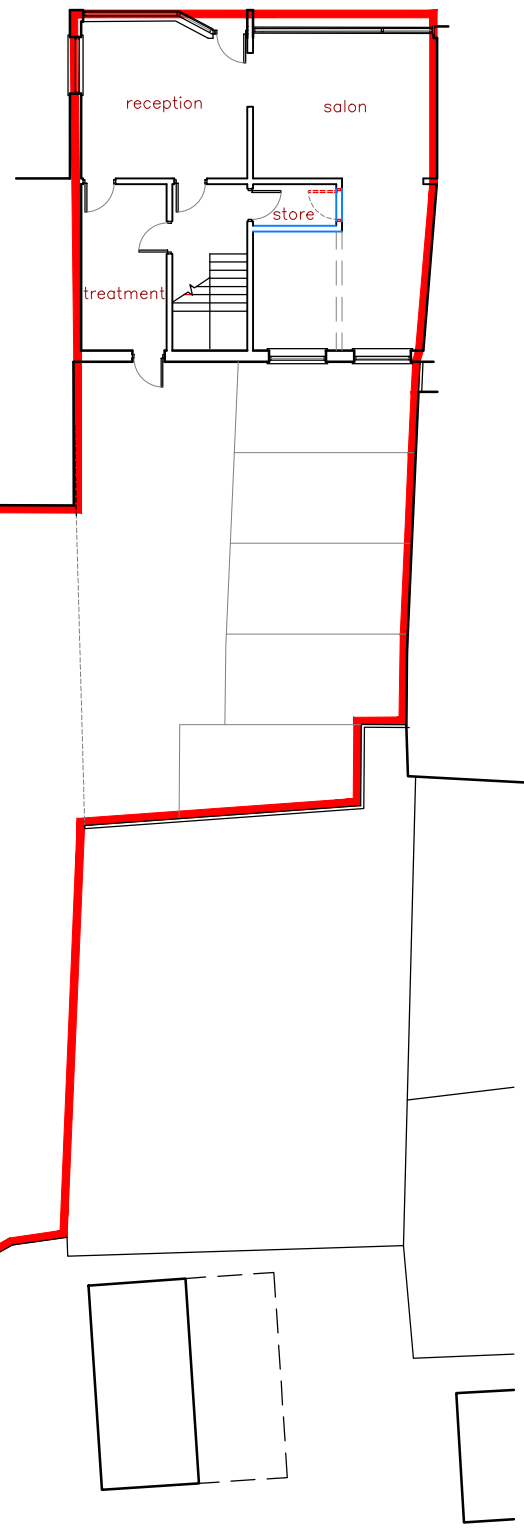

0m 2m 4m 6m 8m 10m 12m 14m 16m 18m 20m

Rev	Revision	By	Date	
K NIGHT A RCHITECTURAL D ESIGN				
K.A.D. Ltd. First Floor Unit 7 The Quarterdeck Port Solent PO6 4TP T: 01489 660194 E: admin@k-a-d.co.uk W: www.k-a-d.co.uk				
Client TREAT YOUR SKIN				
Project 5&5A WEST STREET, HAVANT, PO9 1LA				
Drawing PROPOSED CHANGE OF USE				
Scale 1:200@A3		Date MAR 2020		
Project no.	Sequential	Bldg/Floor	Detail	Rev
KAD	01	A	PP	.