


7 Shearer Close, Havant

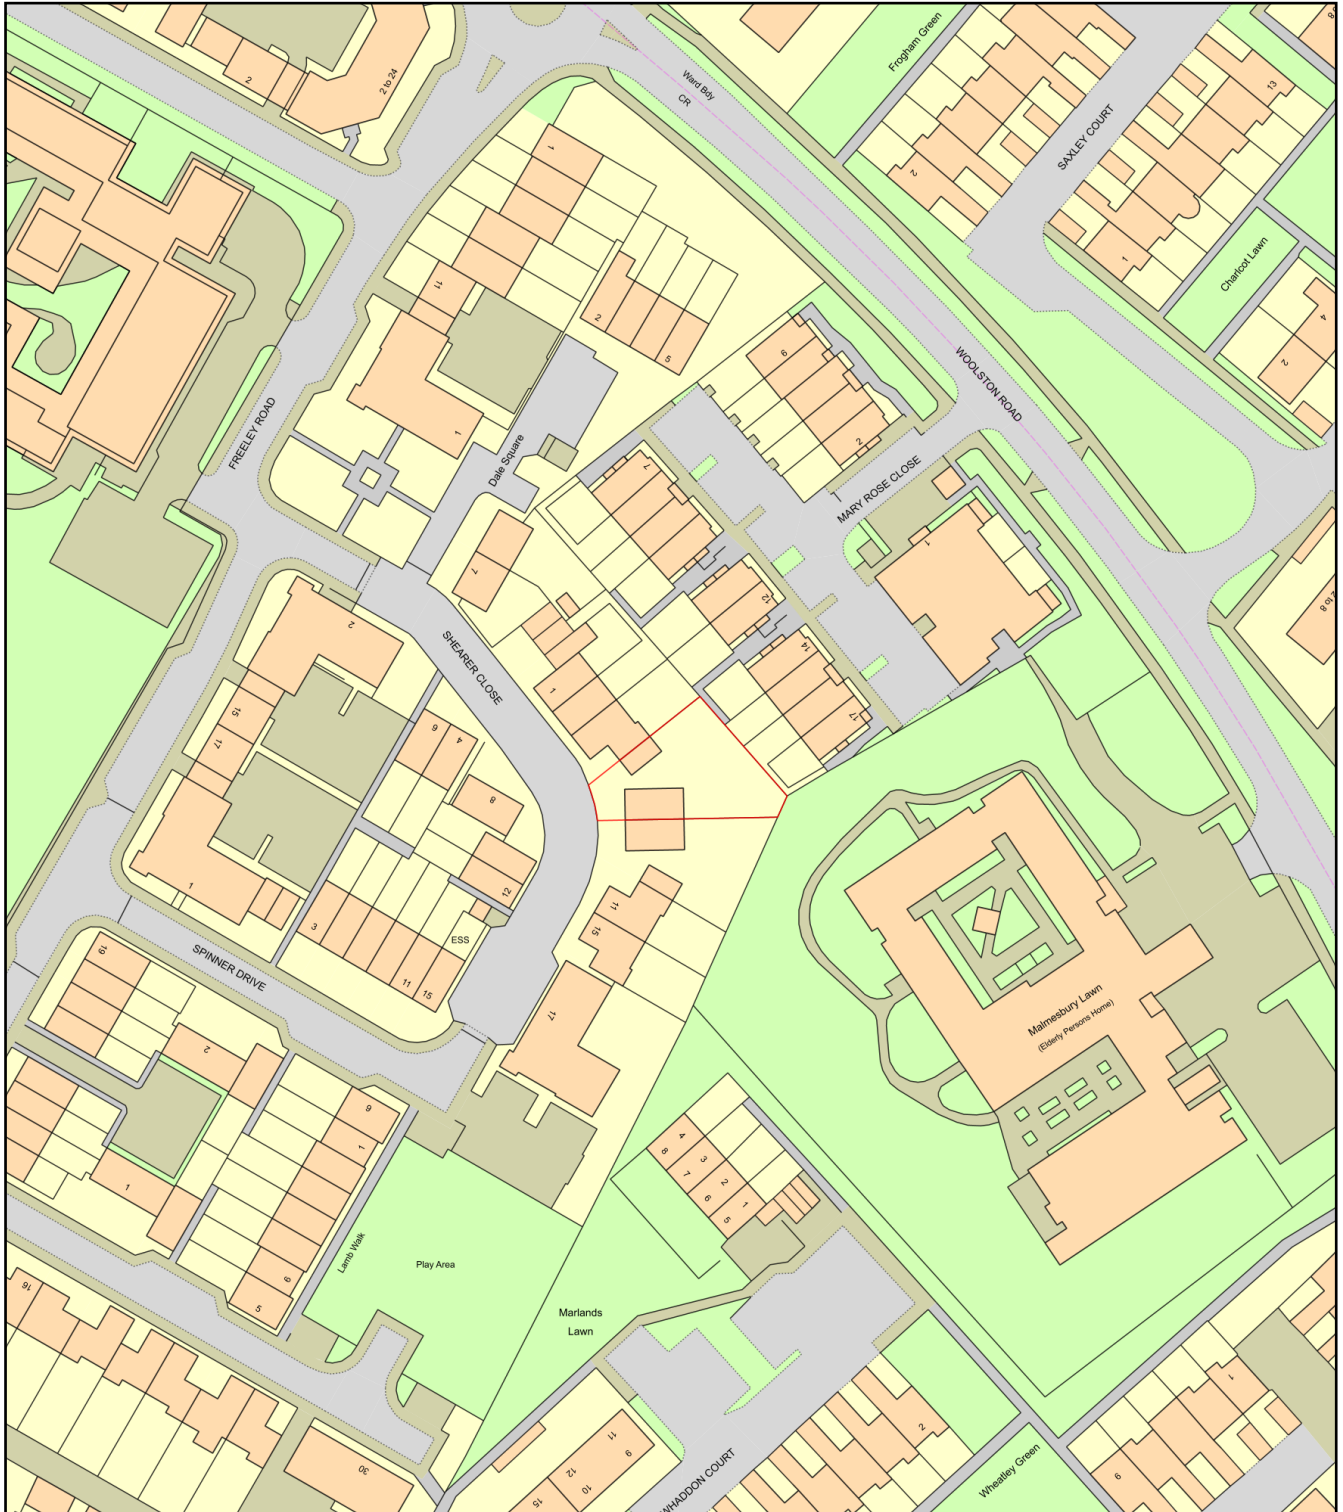

0 50
Metres



Plan Produced for: Thorns Young Architectural

Date Produced: 16 Oct 2019

Plan Number/Project ID: TQRQM19289112907056

Scale: 1:1250 @ A4