


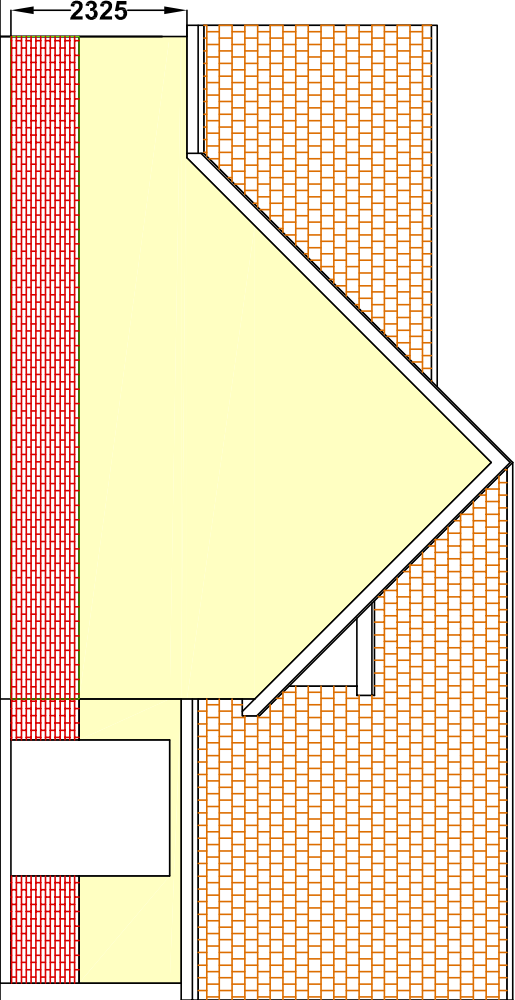
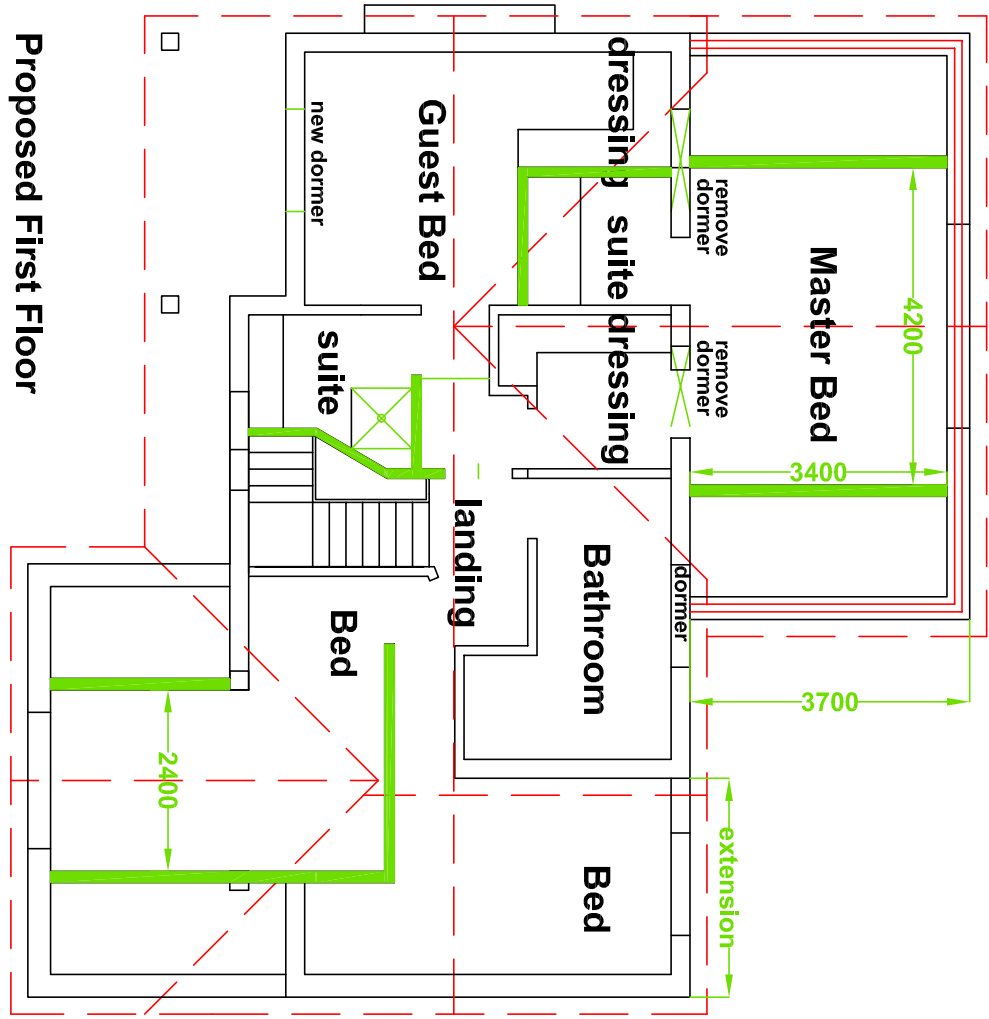
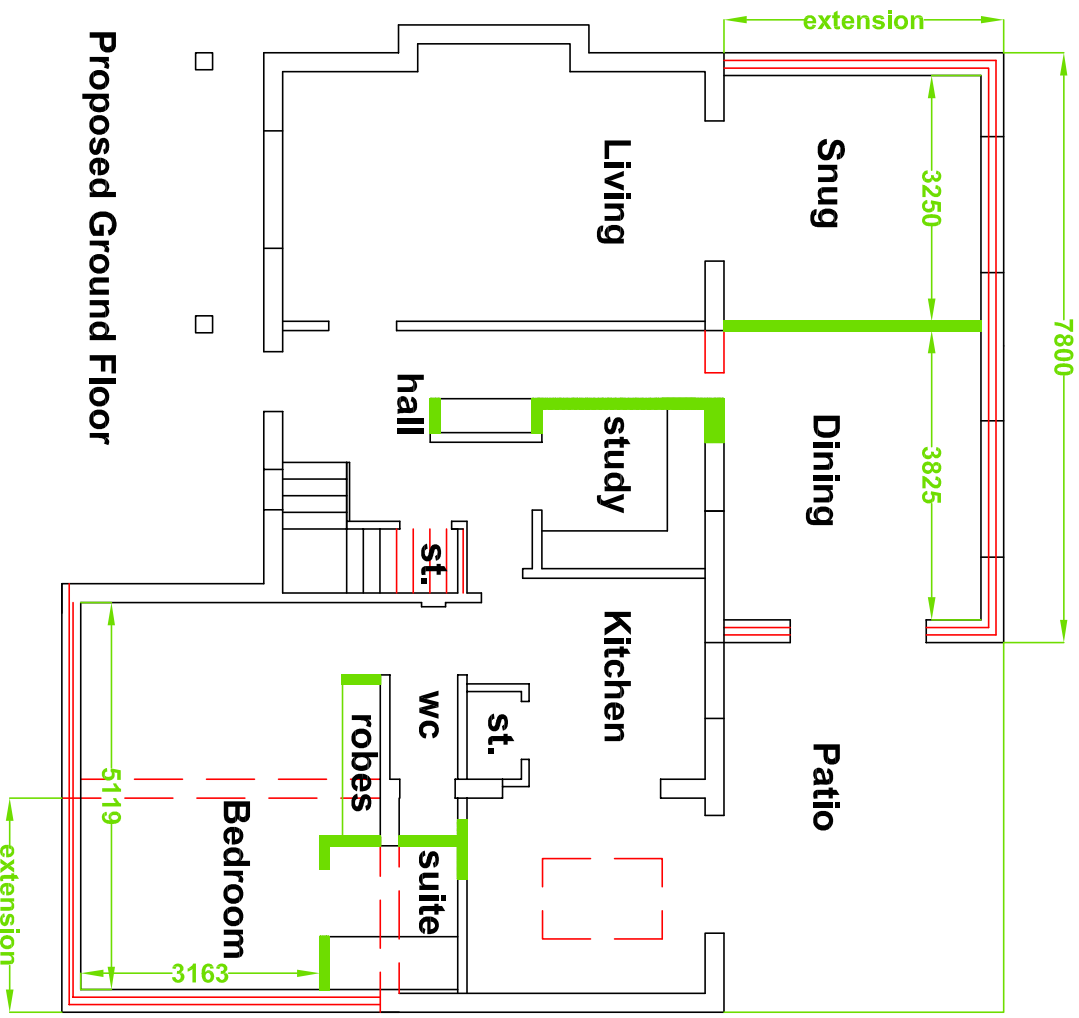
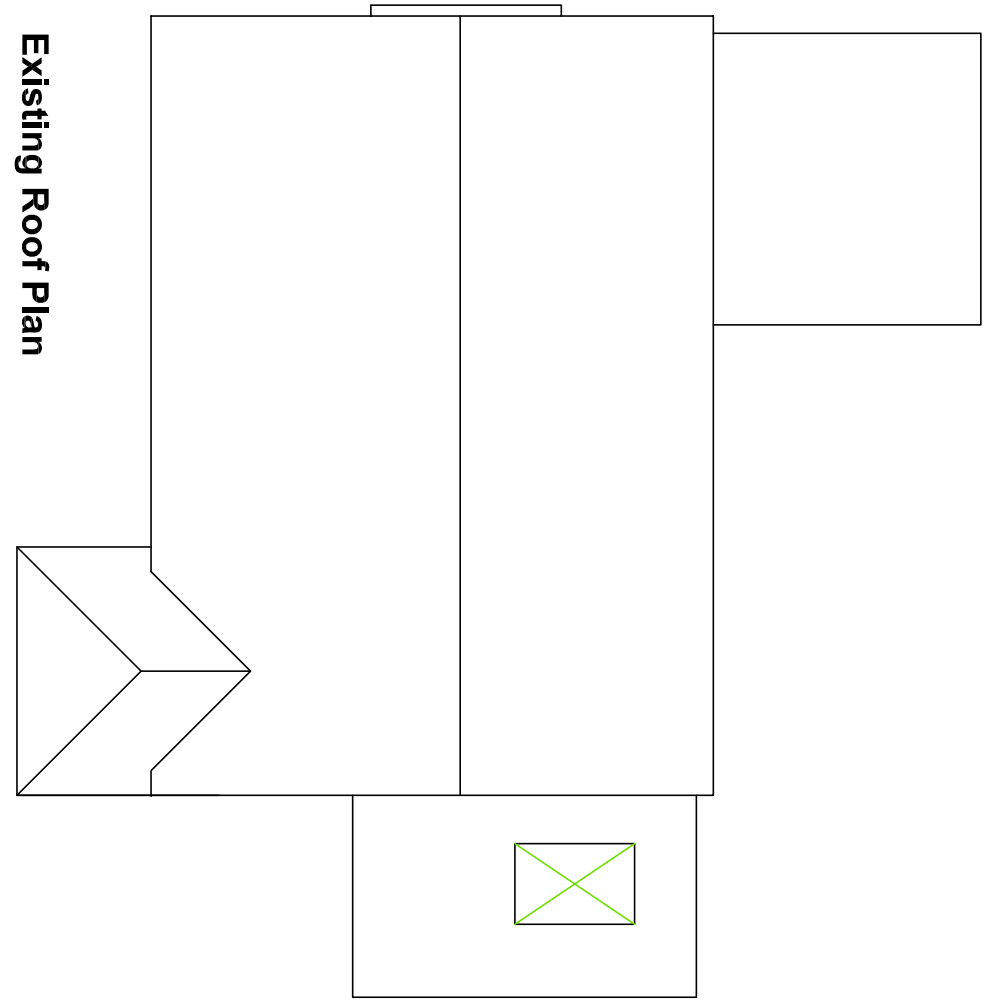
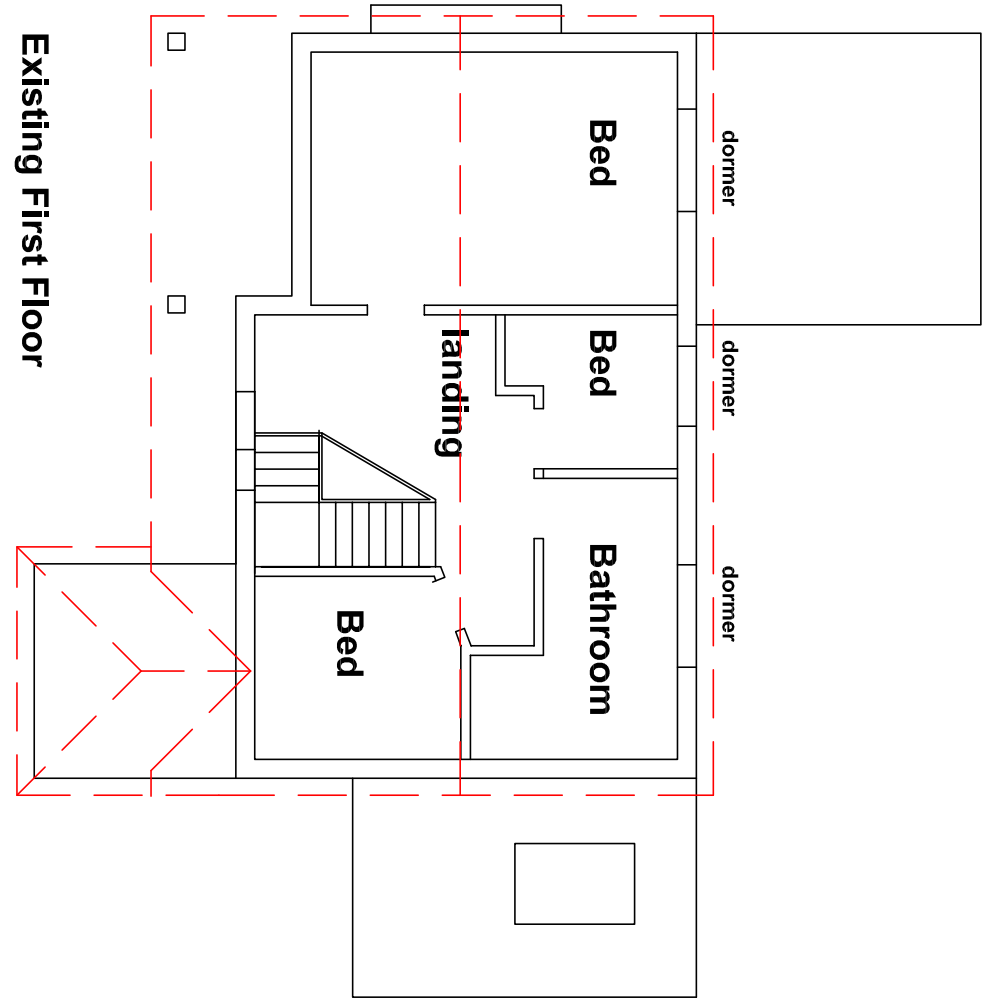


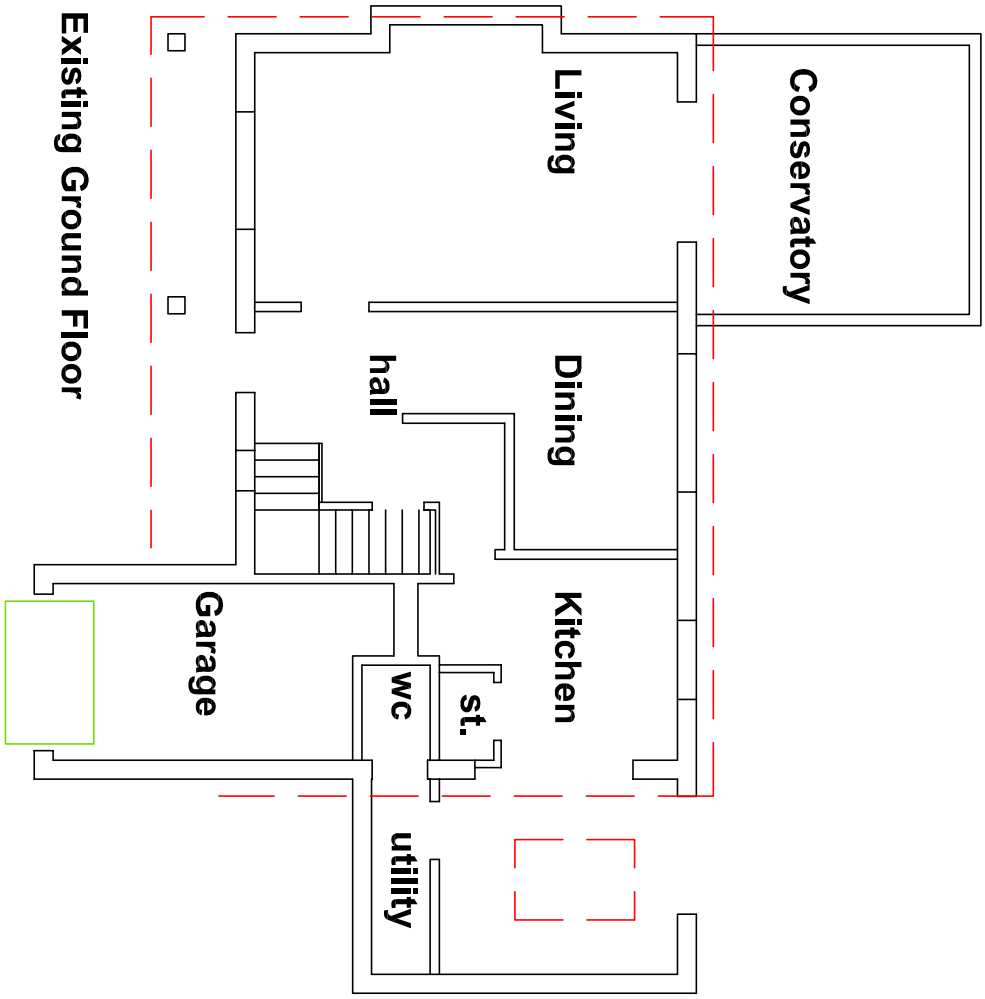


Proposed East Elevation

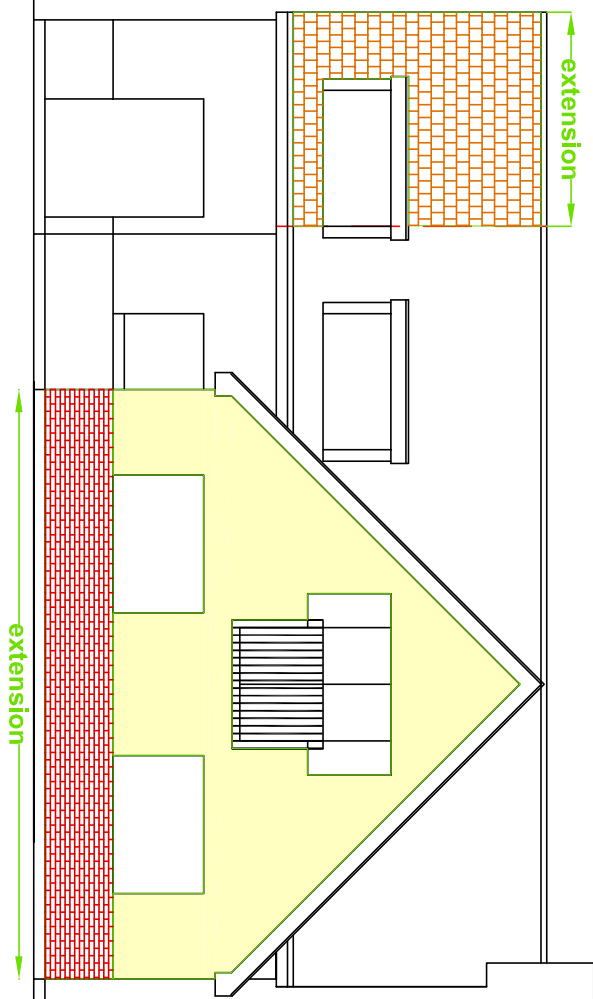


Proposed North Elevation

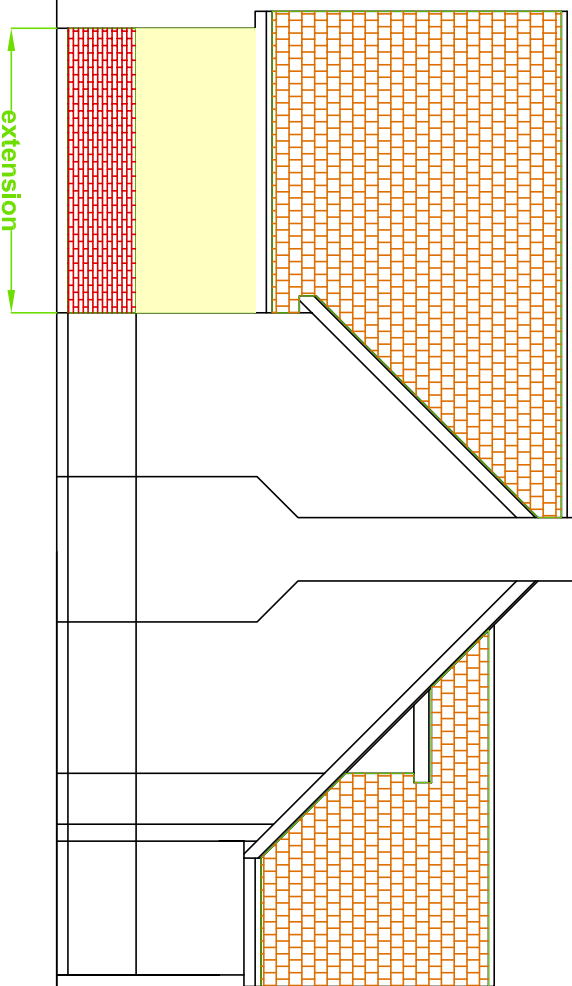


Proposed West Elevation

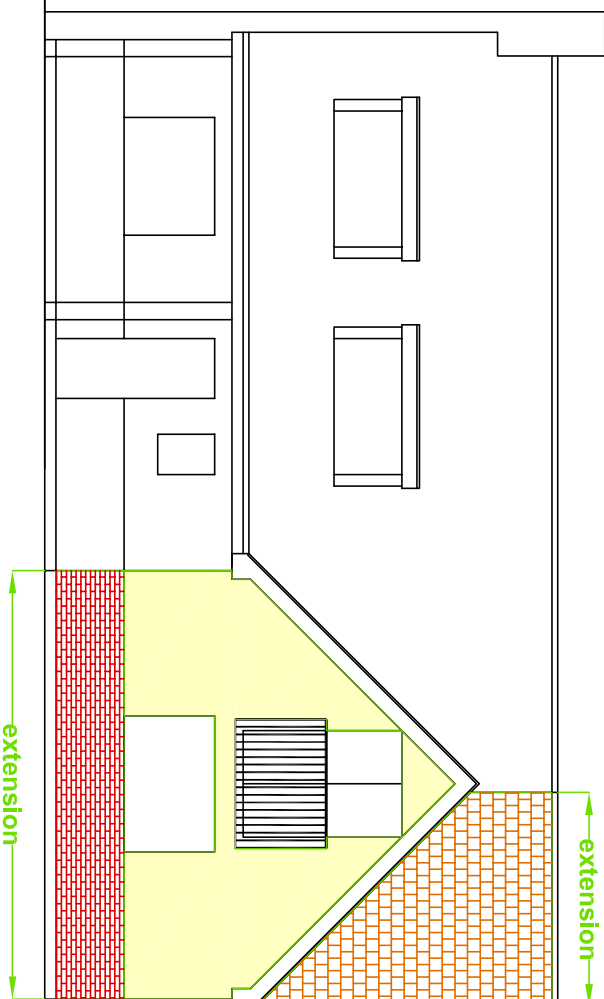


Proposed South Elevation

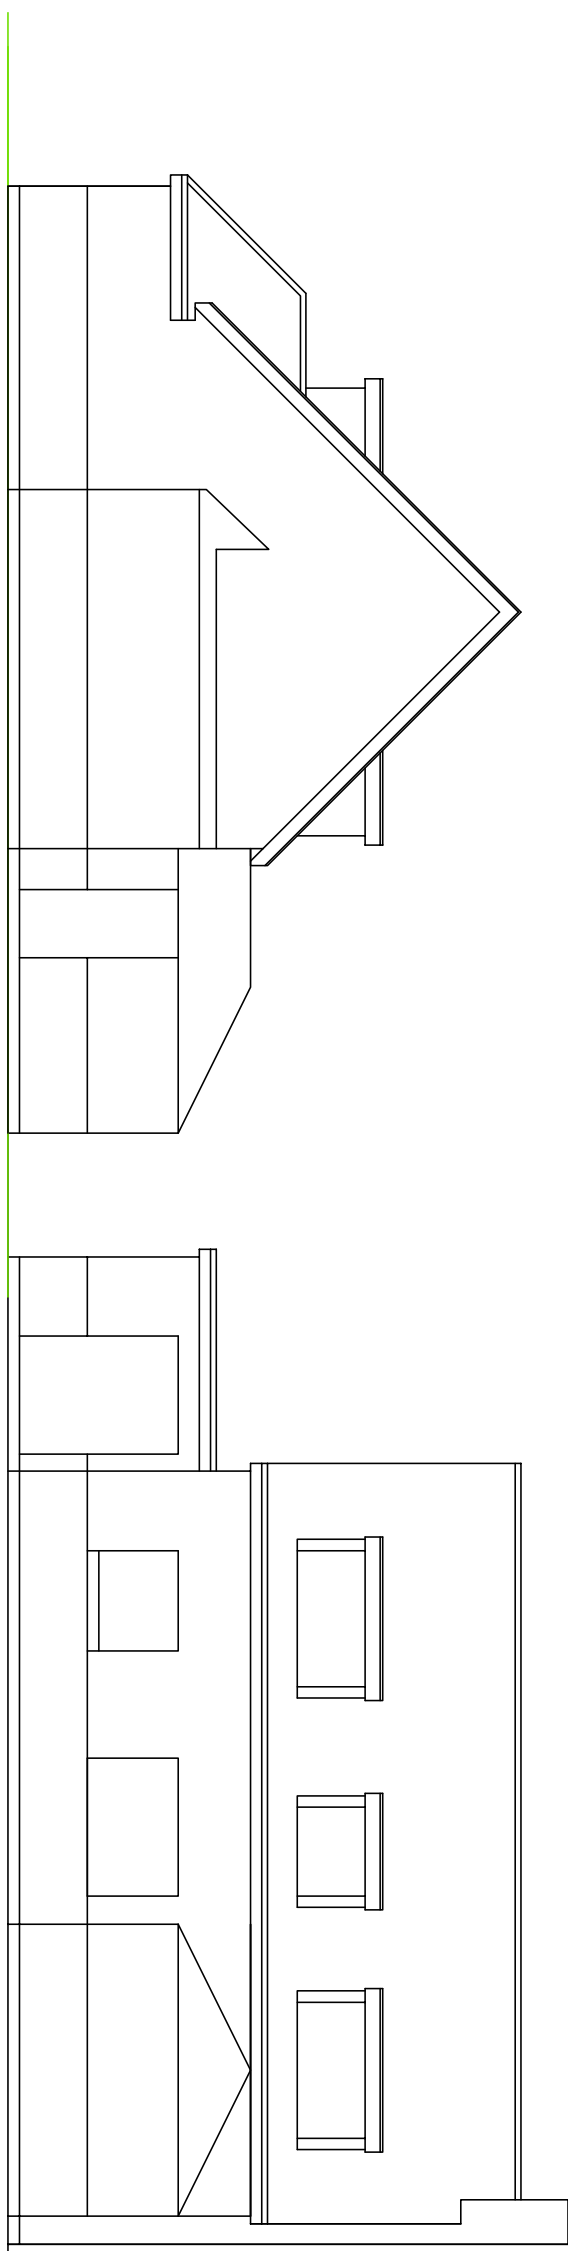


Existing East Elevation

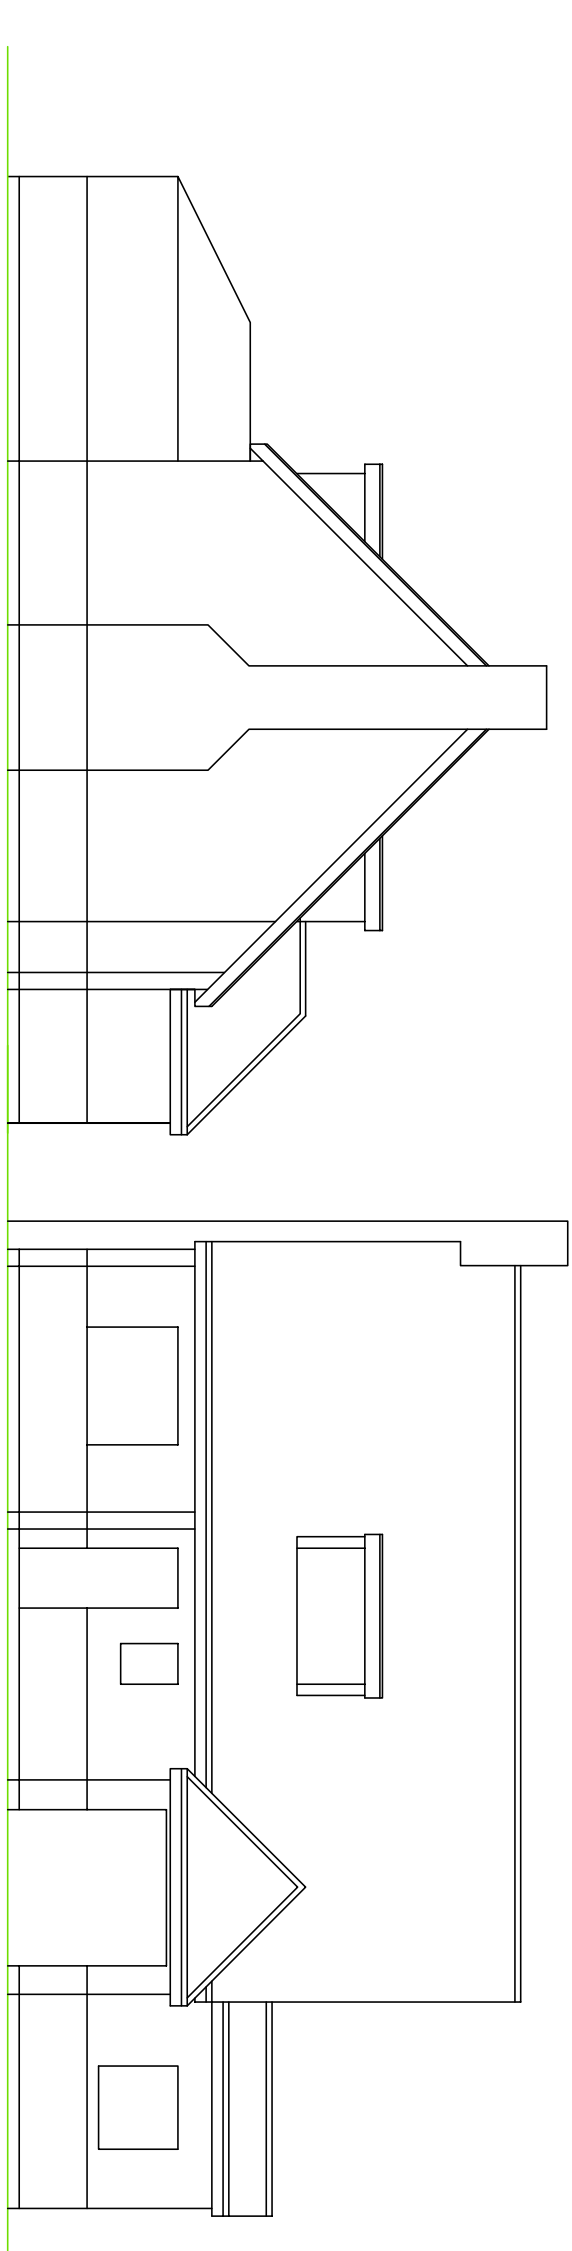

Existing North Elevation

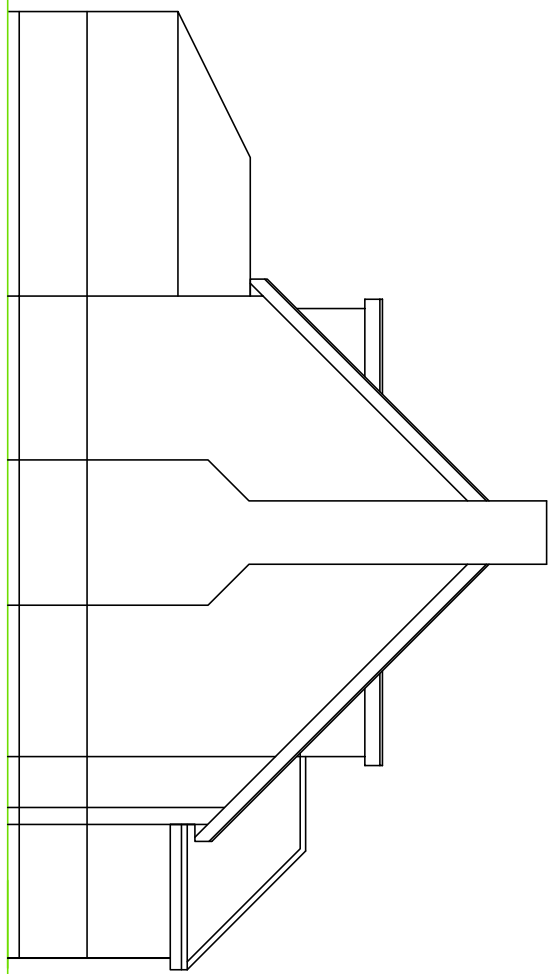

Existing West Elevation

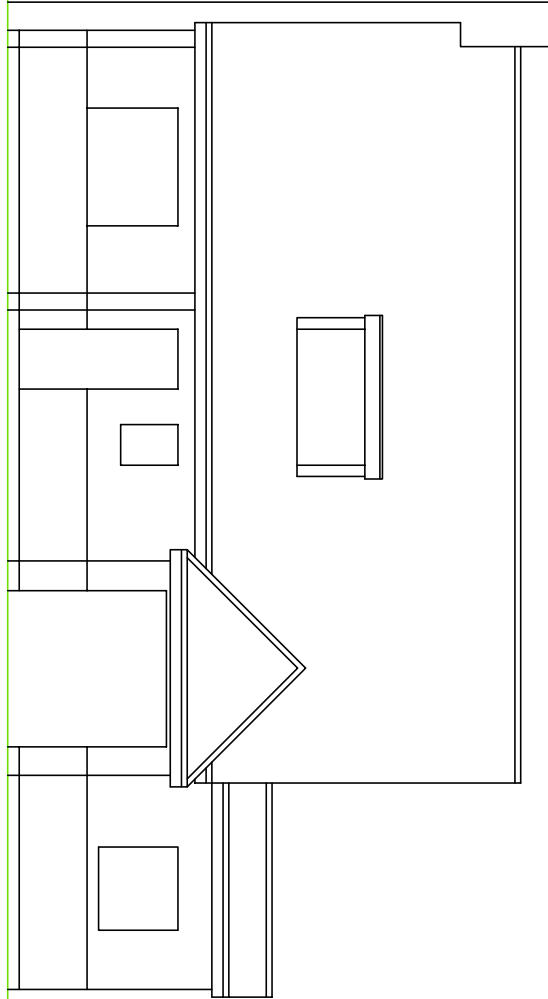

Existing South Elevation