Notes

This drawing may be scaled for the purposes of Planning Applications, Land Registry and for Legal plans where the scale bar is used, and where it verifies that the drawing is an original or an accurate copy. It may not be scaled for construction purposes.
Always refer to figured dimensions. All dimensions are to be checked on site. Discrepancies and/or ambiguities between this drawing and information given elsewhere must be reported immediately to this office for clarification before proceeding. All drawings are to be read in conjunction with the specification and all works to be carried out in accordance with latest British Standards / Codes of Practice.

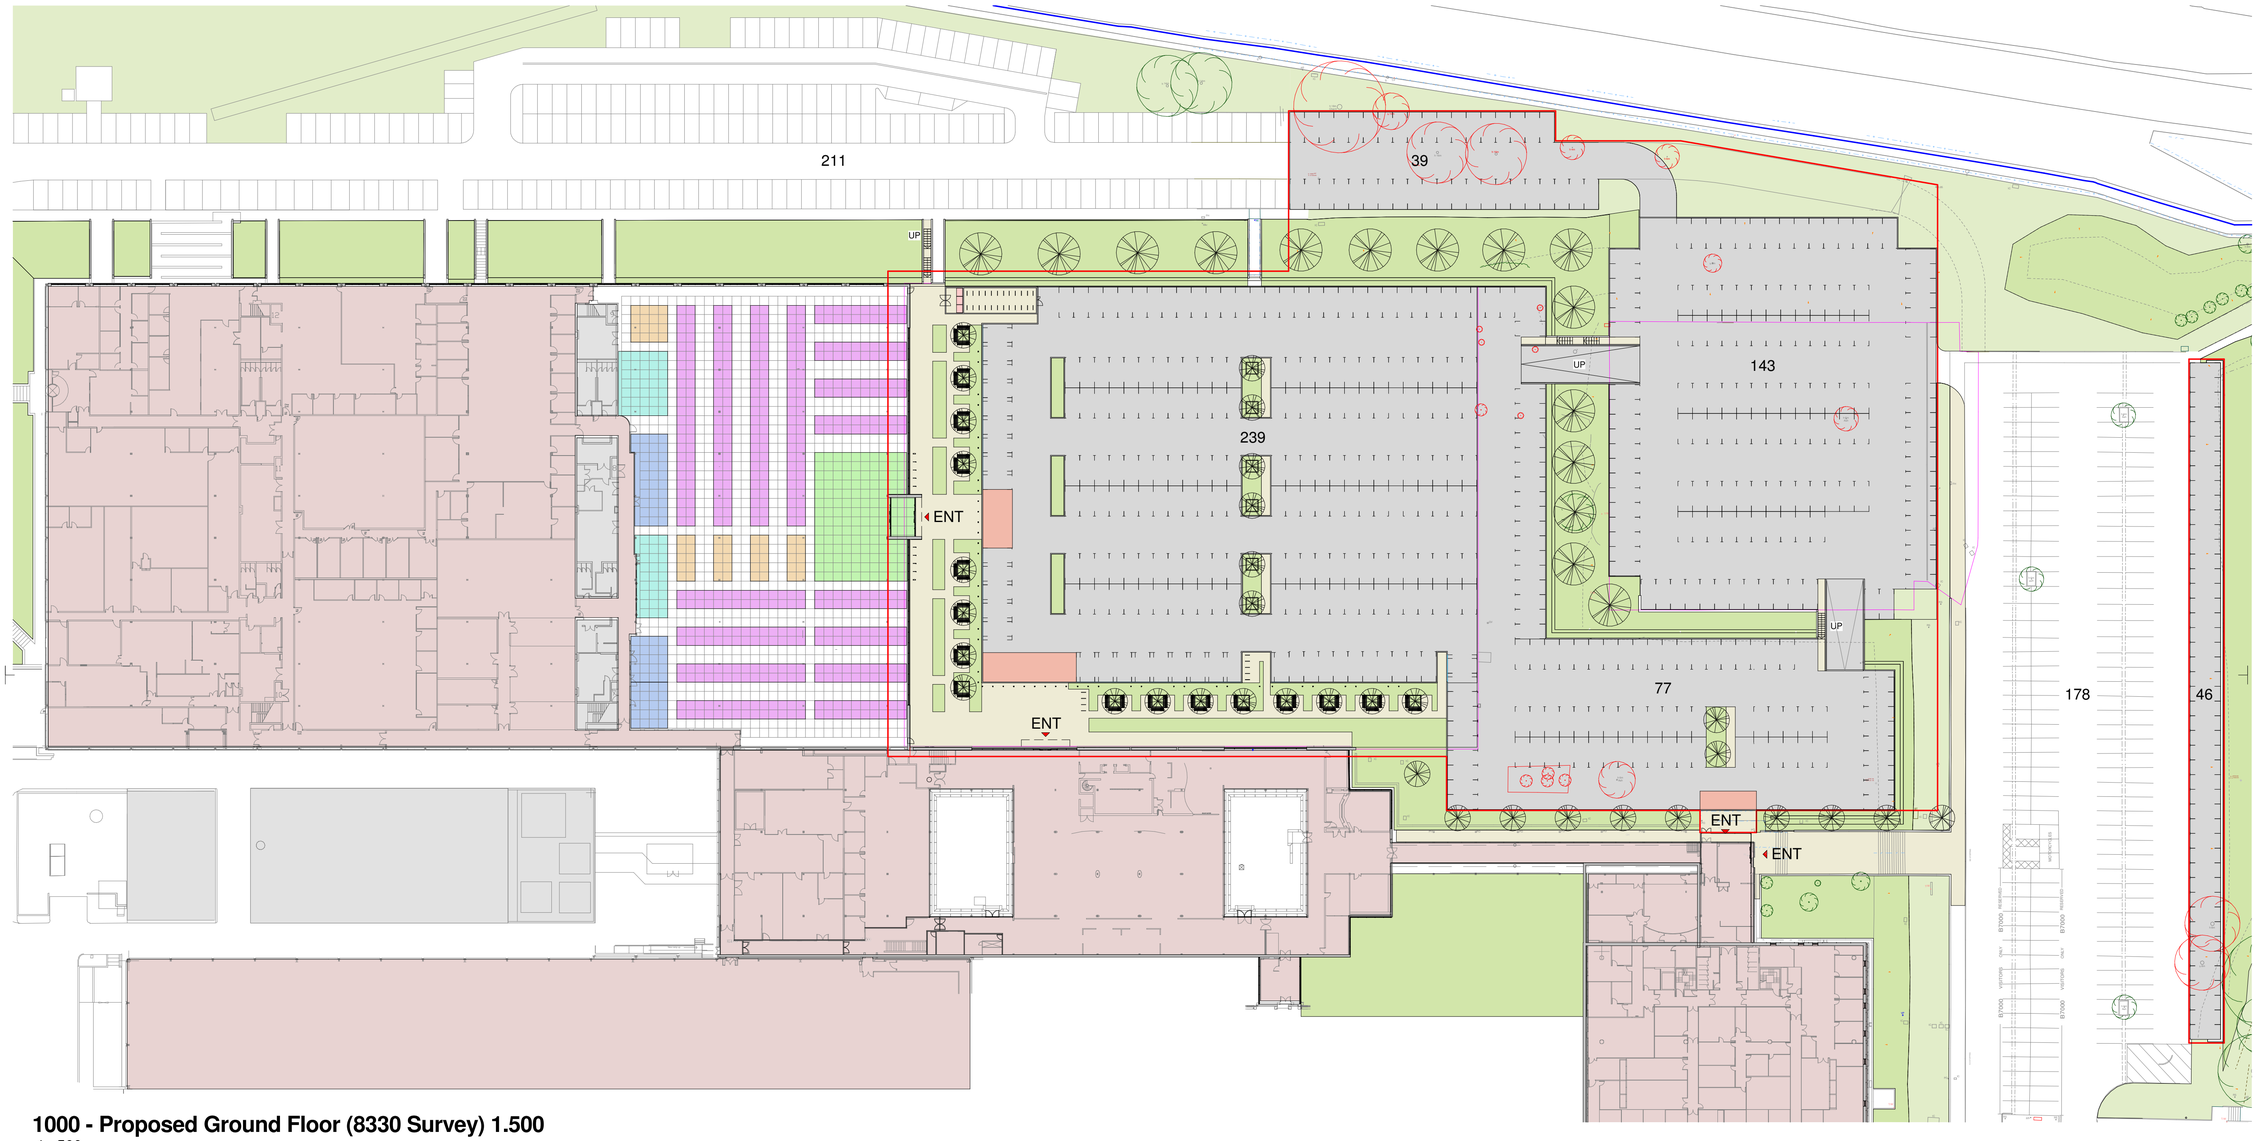

1000 - Proposed Ground Floor (8330 Survey) 1.500

1 : 500

- APPLICATION AREA
- APPLICANT OWNERSHIP BOUNDARY
- EDGE OF EXISTING SLAB / PARKING AREA
- 1500x1500mm OFFICE GRID
- ELEMENTS REMOVED
- EXISTING GIA
- RECEPTION / ENTRANCE
- OPEN PLAN WORK STATION
- BREAKOUT / INFORMAL
- CONFERENCE / MEETING / FORMAL
- KITCHEN / WC / SERVICES
- EXISTING CORE (PLANT / WC / ST)

Rev	Date	Init	Notes	Chkd
A	01.07.19	CJ	Parking number updated from 241 to 239.	

North

5 0 5 10 15 20 25
SCALE 1:500 m

Client

Drawing Originator

AWW inspired environments

London - 106 Weston Street London SE1 3QB 020 7160 6000
Bristol - Rivergate House, Bristol, BS1 6LS 0117 923 2535
Plymouth - East Quay House, Plymouth, PL4 0HX 01752 261 282
RIBA Chartered Practice www.aww-uk.com

Project Title
Langstone Technology Park, Building 1000

Drawing Title
Proposed Ground Floor Plan

Scale	Sheet	Drawn	Checked	Date
1 : 500	A1	CJ	IJ	14.06.19

Status	Project No.	
PLANNING	4046A	
Drawing Reference	Drawing No.	Revision
	200	A