



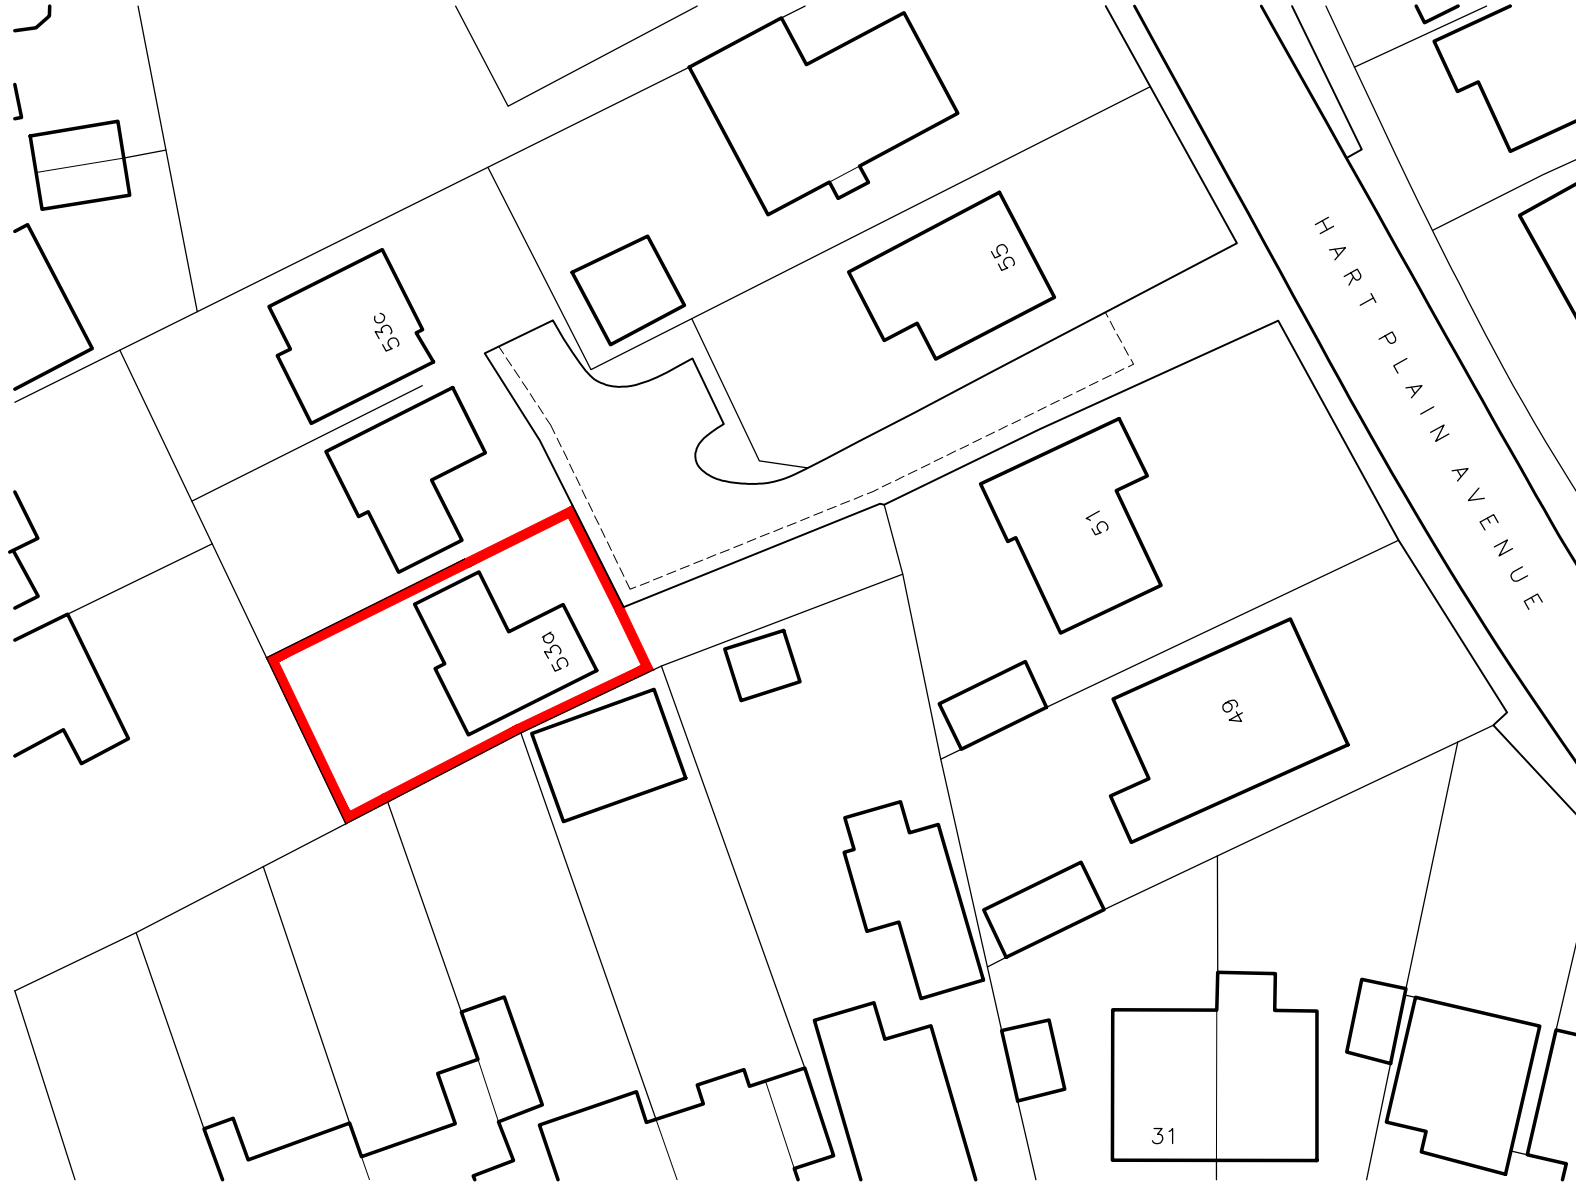

K.A.D. Licensed O.S. No. 100047482

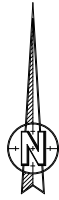

Notes:

1. THE COPYRIGHT OF THIS DRAWING IS VESTED IN ATP DESIGN AND IT MAY NOT BE REPRODUCED IN WHOLE OR PART OR USED FOR THE MANUFACTURE OF ANY ARTICLE WITHOUT THE EXPRESS PERMISSION OF THE COPYRIGHT HOLDERS.
2. WORK TO FIGURED DIMENSIONS ONLY. ONLY SCALEABLE FOR PLANNING PURPOSES.
3. THIS DRAWING IS TO BE READ IN CONJUNCTION WITH ALL RELEVANT CONSULTANT, STRUCTURAL ENGINEER'S AND ATP DESIGN DRAWINGS AND SPECIFICATIONS.

REV:	DESCRIPTION:	BY:	DATE:
STATUS: PLANNING			
 ATP Design Concept - Completion Architectural Technology M: 07590 762966 E: atpdesign90@gmail.com			
CLIENT: NICK SPOONER 53A HART PLAIN AVENUE WATERLOOVILLE POB BRG			
SITE: 53A HART PLAIN AVENUE WATERLOOVILLE POB BRG			
TITLE: BLOCK PLAN			
SCALE AT A4: 1:500	DATE: 4.07.2019	DRAWN: TKP	CHECKED: TKP
PROJECT NO: 0100	DRAWING NO: 0100_HPABP	REVISION: .	