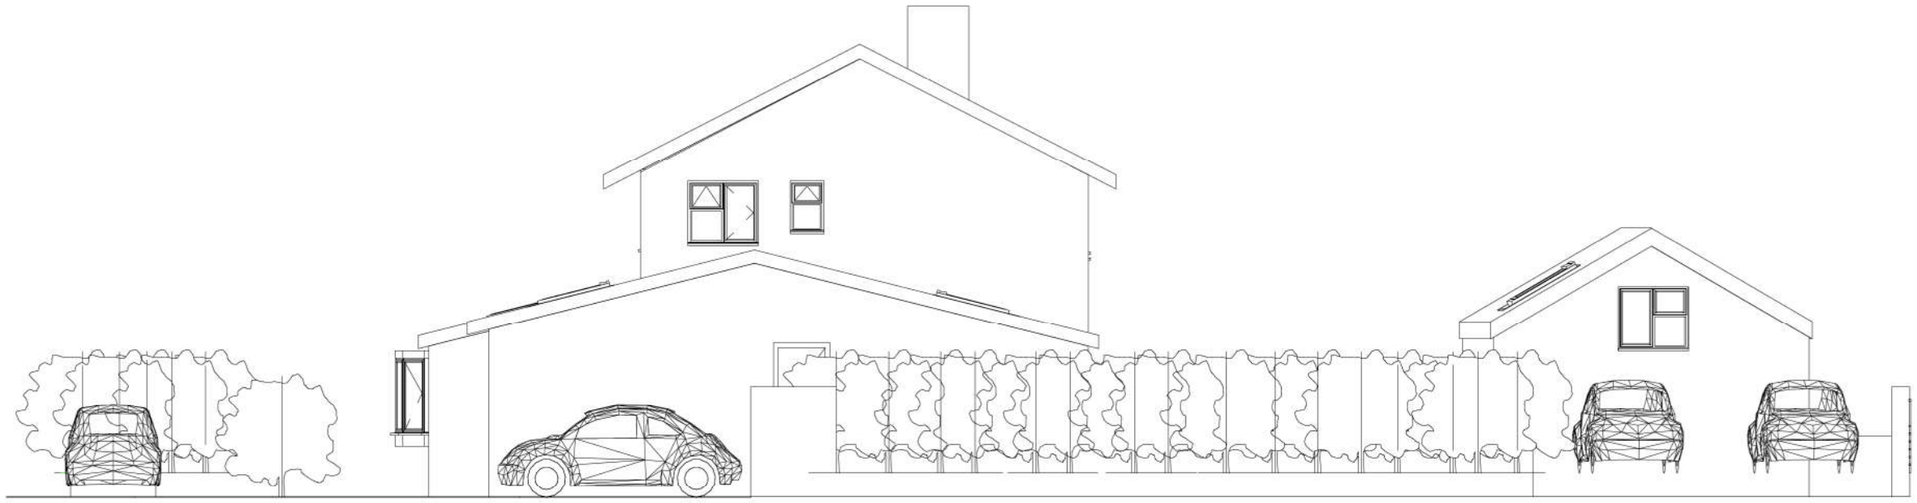

NP North Proposed Elevation

1 : 100

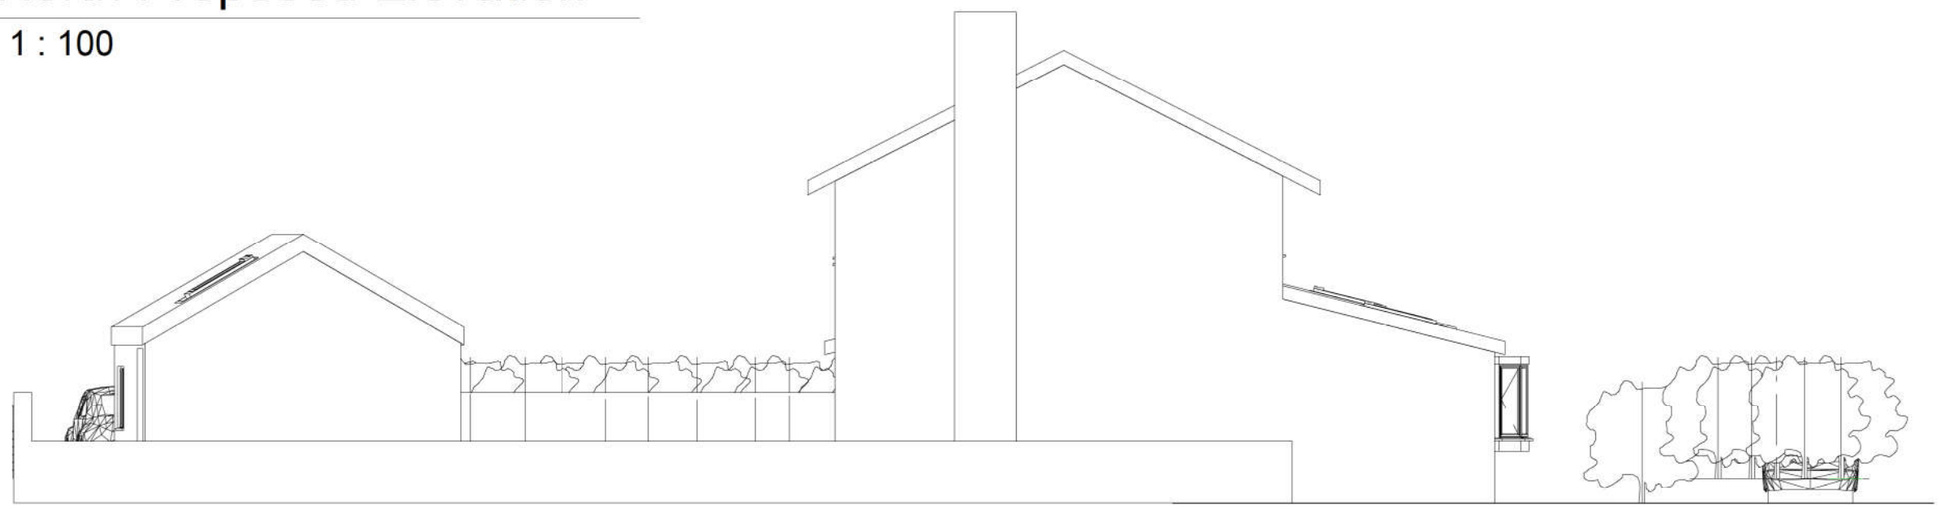

SP South Proposed Elevation

1 : 100

1:500 100
1:200 20
1:100 10
1:50 5

parkers executive design

(C) Copyright of Parkers Design (Southern) Limited. Any reprodution of these drawings will require written authority from the copyright owner.

Parkers Design Limited - The Studio @ 90, PO9 2PR www.pexd.co.uk - info@pexd.co.uk - 07776 008822

PROJECT 65 Southbrook Road

SHEET N&S Proposed

CLIENT Cole

Date Issue Date

Scale (@ A3) 1 : 100

Drawn by SW

Checked by SR

DRAWING NUMBER P104a

REV