


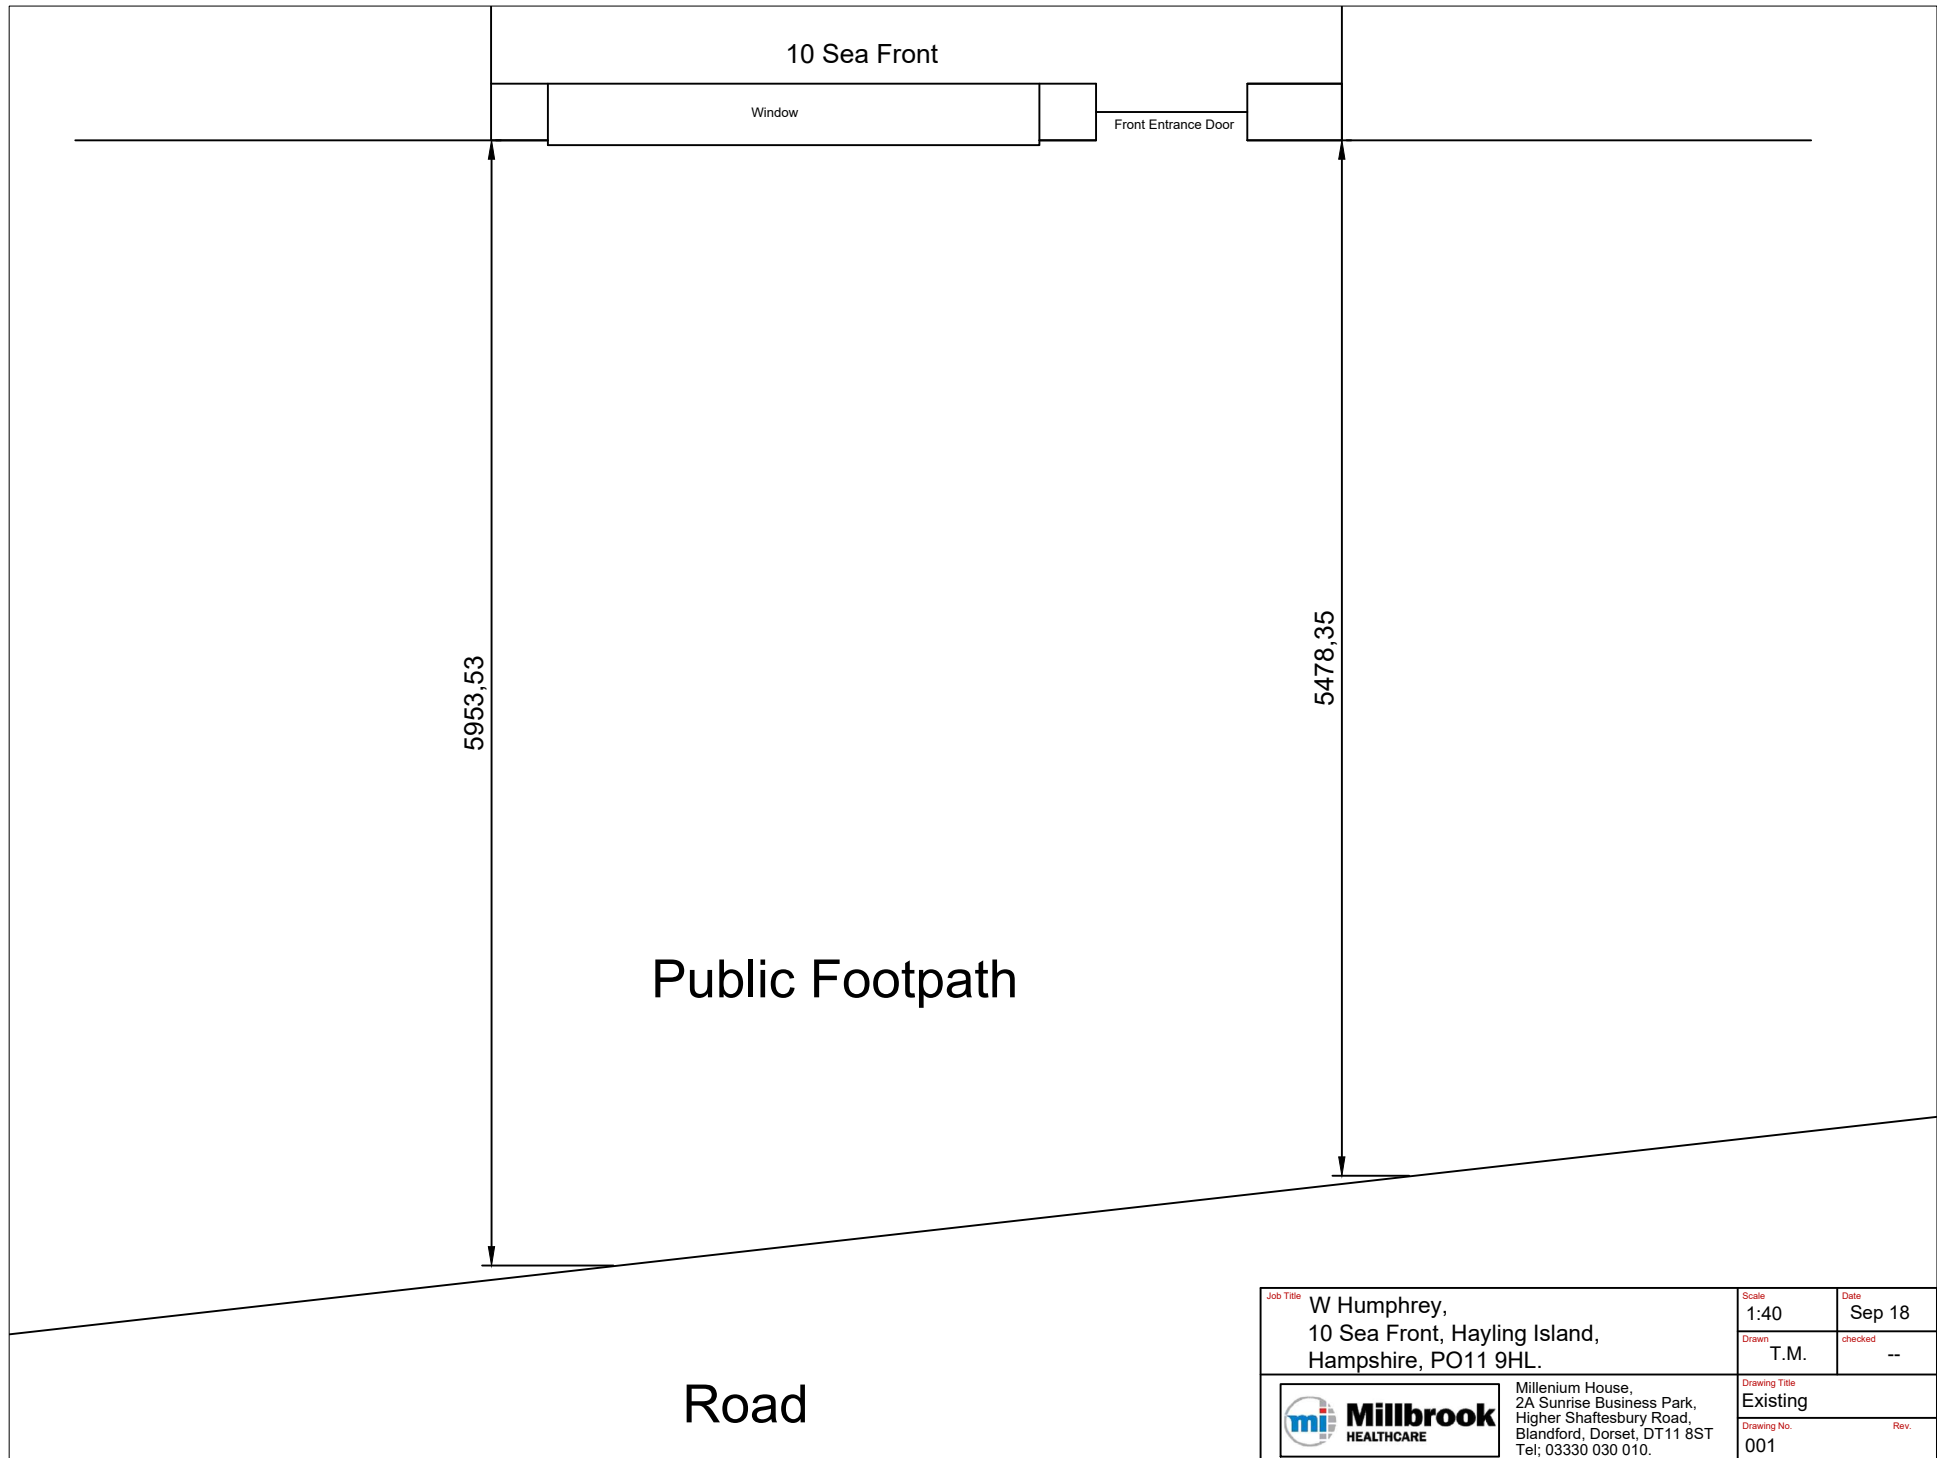

Job Title W Humphrey, 10 Sea Front, Hayling Island, Hampshire, PO11 9HL.	Scale 1:40	Date Sep 18
	Drawn T.M.	checked --
 Millbrook HEALTHCARE	Drawing Title Existing	
	Drawing No. 001	

Millenium House,
2A Sunrise Business Park,
Higher Shaftesbury Road,
Blandford, Dorset, DT11 8ST
Tel: 03330 030 010.