


SITE ENTRANCE LAYOUT

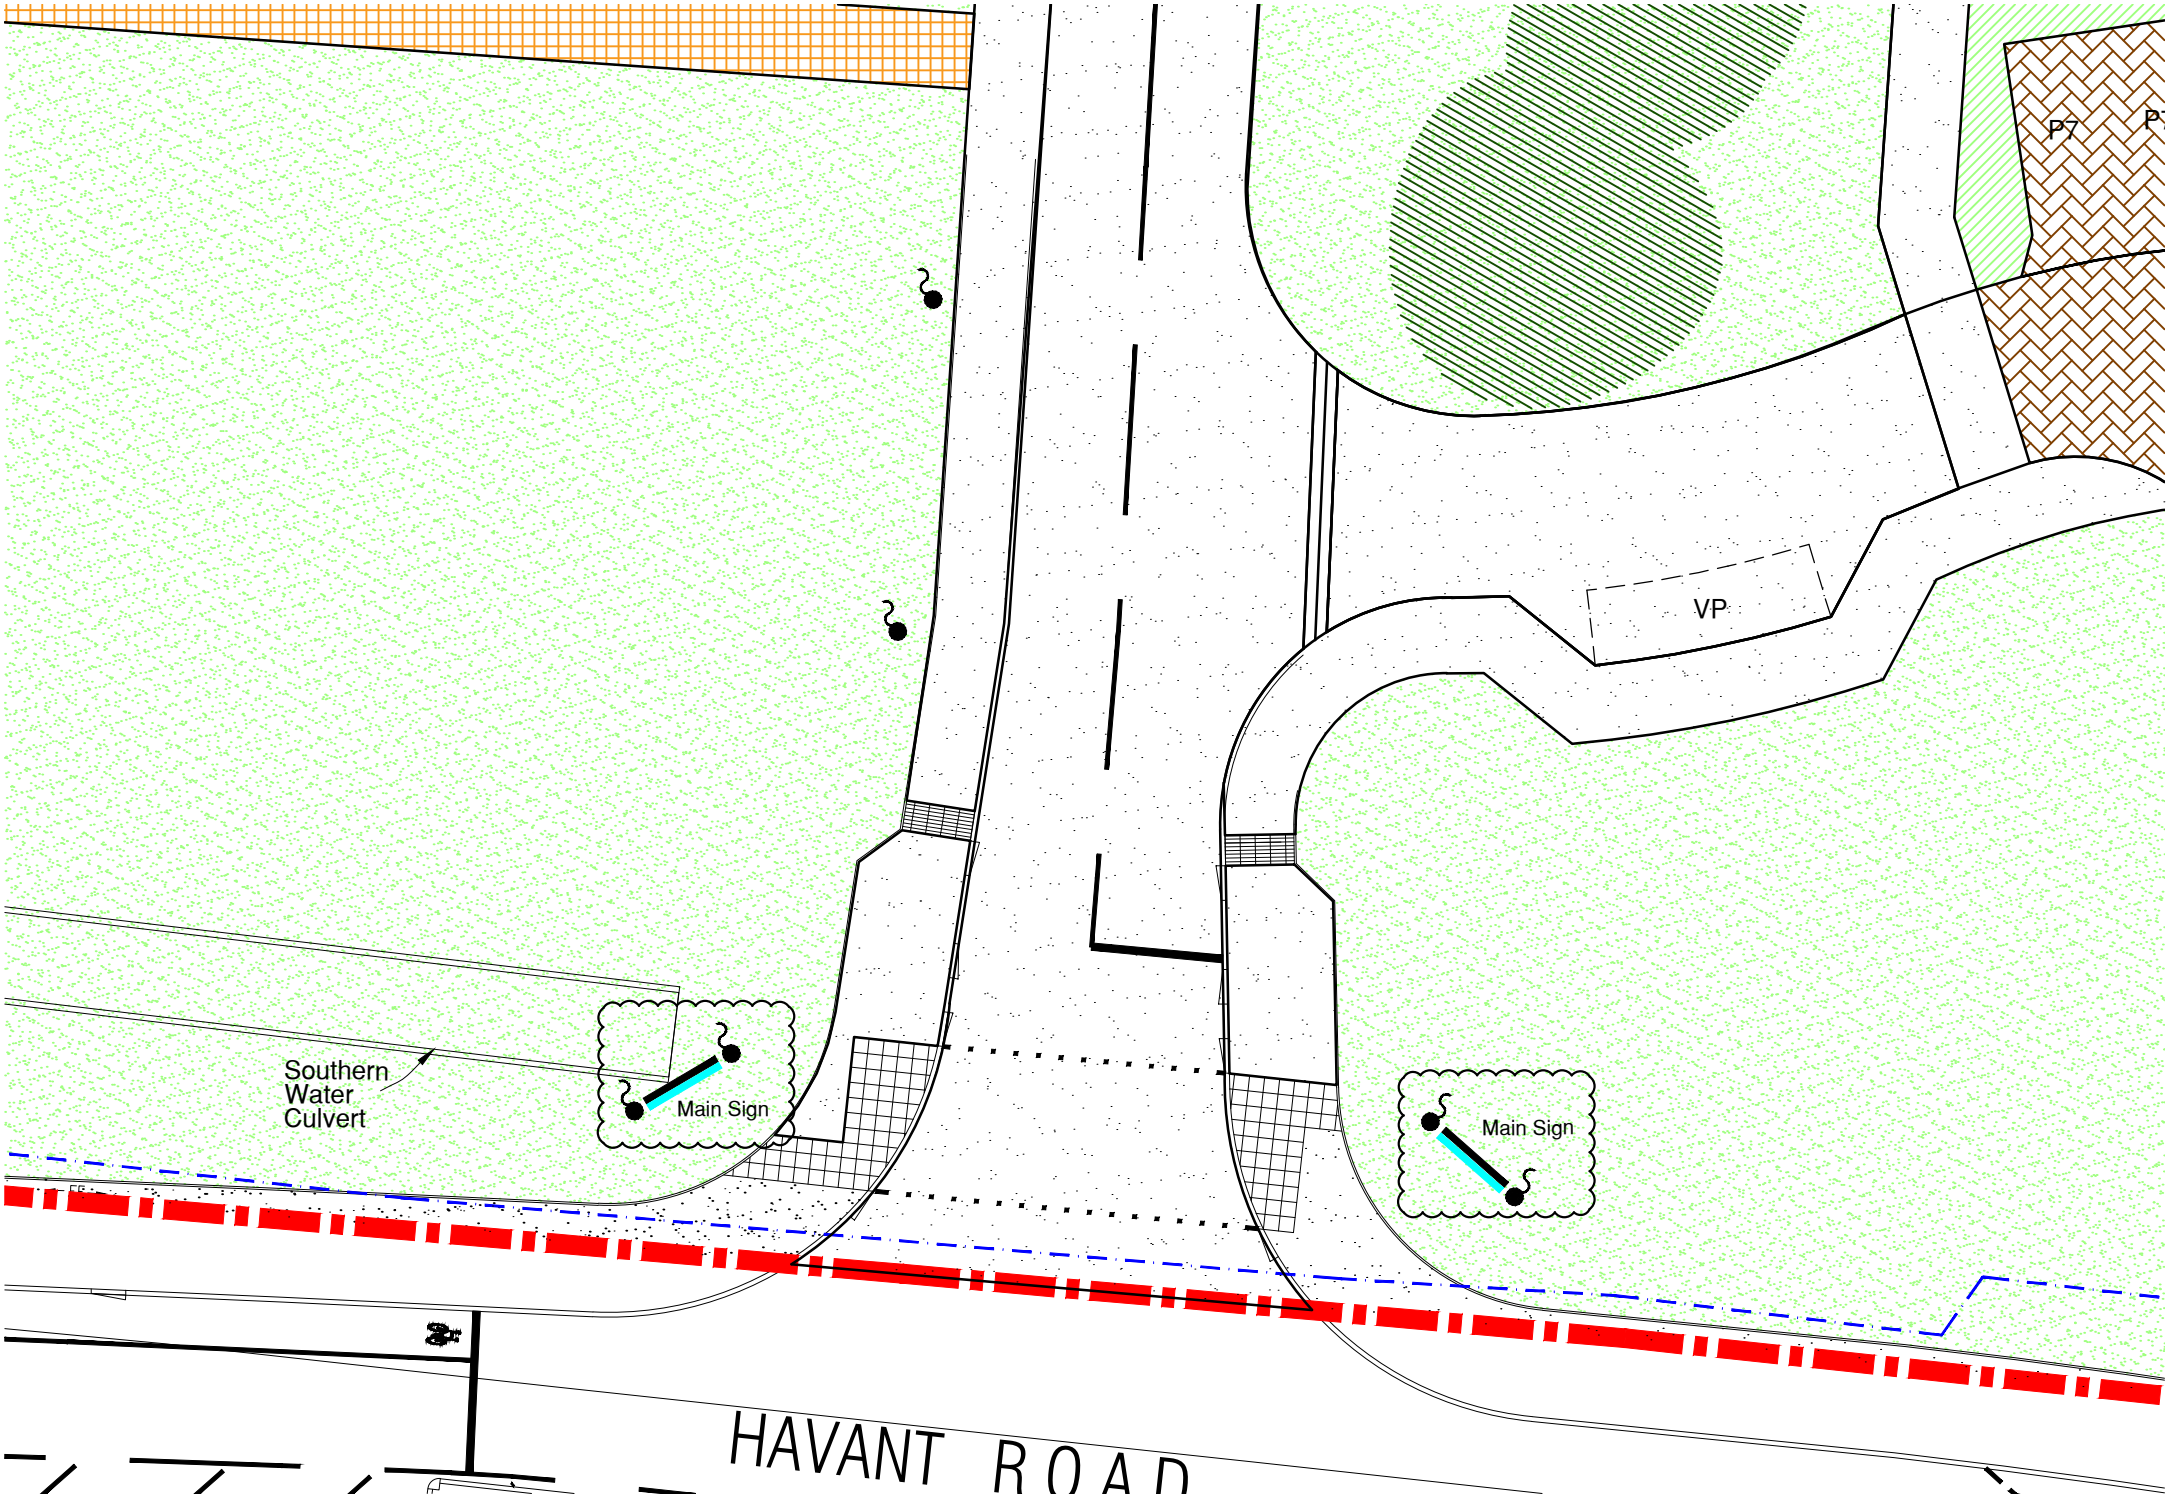

KEY

- ***** 0.9m High Ball Top Railings
- + + + + 1.8m High Close Boarded Fence
- ⊕ 10W Stainless Steel Bollard Lights
- ⚡ Flood light white lighting
- Grey Tegal Block Paving Paths within sales trap to be 1200mm wide.
- Tarmac Surface
- Refer to Landscape Architects Drawings for planting areas.
- Flag Poles
- Coloured Uplights
- Sign with built in downlighter - requires an electrical output to be provided
- Granite eclipse (Light colour) paving slabs

Copyright © 2017 Rogers Cory Partnership Limited. All rights reserved. Limited reproduction and distribution permitted for the sole purpose of the construction of this named development only.
Do not scale - refer to figured dimensions only.

B	09/08/19	MAIN SITE SIGNS ADDED, KEY UPDATED,	AD	DE	DE
		TEMPORARY SALES CABIN & PARKING REMOVED			
A	11.04.19	JOB TITLE CHANGED TO SAXON CORNER.	KRW	DE	DE
Rev.	Date	Details	By	Chkd	Apvd

Client:-

Site:-
SAXON CORNER
HAVANT ROAD
EMSWORTH

Drawing Title:-
SITE ENTRANCE LAYOUT

Date: MARCH 19	Scales: 1:200@A3
Drawn: AD	Checked: DE
Approved: DE	

Drawing No.
4714/A/SALESCENT/06B

RCP
ARCHITECTURE & CIVIL ENGINEERING

Rogers Cory Partnership
Architectural and Civil Consultants
The Old School Old School Road
Hook Hampshire RG27 9NJ
T: 01256 769269 E: mail@rcpconsultants.co.uk W: rcpconsultants.co.uk